ORIGINAL SURVEY		BY	DATE
	SURVEYED		
	PLOTTED		
NOTE BOOK	TEMPLATE		
	AREAS		
NO.	AREAS CHECKED		

CHRISTOPHER B. BURKE ENGINEERING LTD.
9575 West Higgins Road, Suite 600
Rosemont, Illinois 60018
(847) 823-0500

FINAL SURVEY		BY	DATE
	SURVEYED		
	PLOTTED		
NOTE BOOK	TEMPLATE		
	AREAS		
NO.	AREAS CHECKED		

8/7/2006

N:\Work\CHD\04275\CAD\Plan\04275PP01.dgn

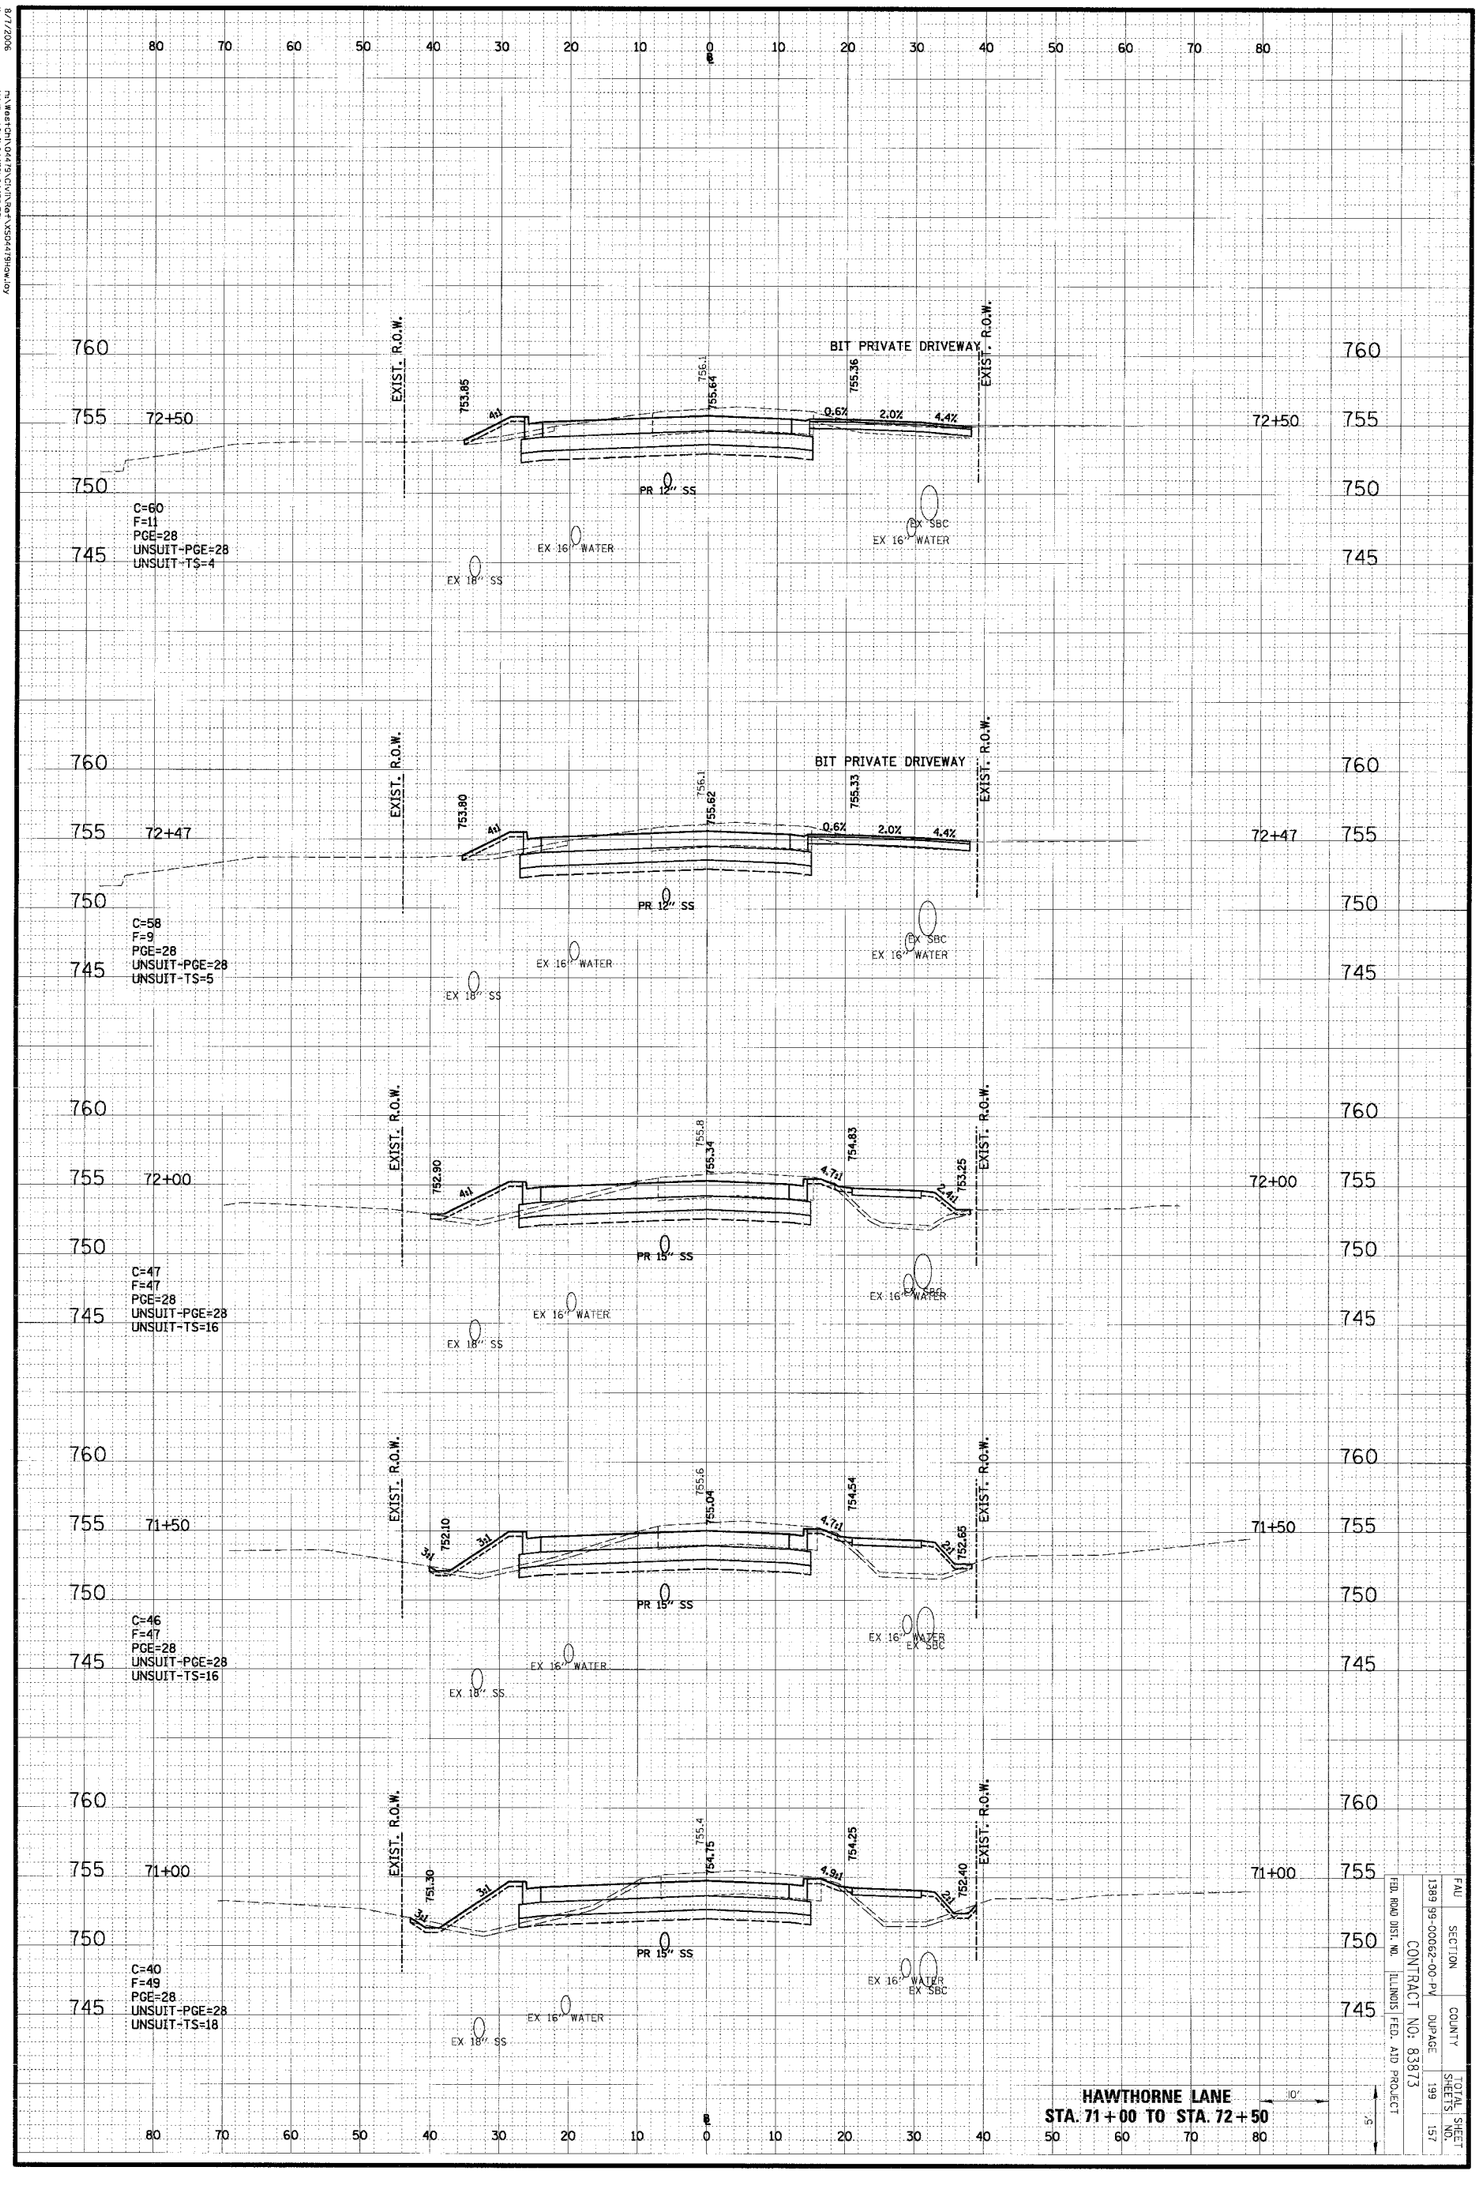

HAWTHORNE LANE
STA. 71+00 TO STA. 72+50

10' 5'

FAU	SECTION	COUNTY	TOTAL SHEETS	SHEET NO.
1389	99-00062-00-PV	DUPAGE	199	157

FED. ROAD DIST. NO. | ILLINOIS FED. AID PROJECT

CONTRACT NO: 83873