ORIGINAL SURVEY		BY	DATE
NOTE BOOK	SURVEYED		
	PLOTTED		
	TEMPLATE		
NO.	AREAS		
	AREAS CHECKED		

CHRISTOPHER B. BURKE ENGINEERING LTD.
9575 West Higgins Road, Suite 600
Rosemont, Illinois 60018
(847) 823-0500

FINAL SURVEY		BY	DATE
NOTE BOOK	SURVEYED		
	PLOTTED		
	TEMPLATE		
NO.	AREAS		
	AREAS CHECKED		

8/7/2025

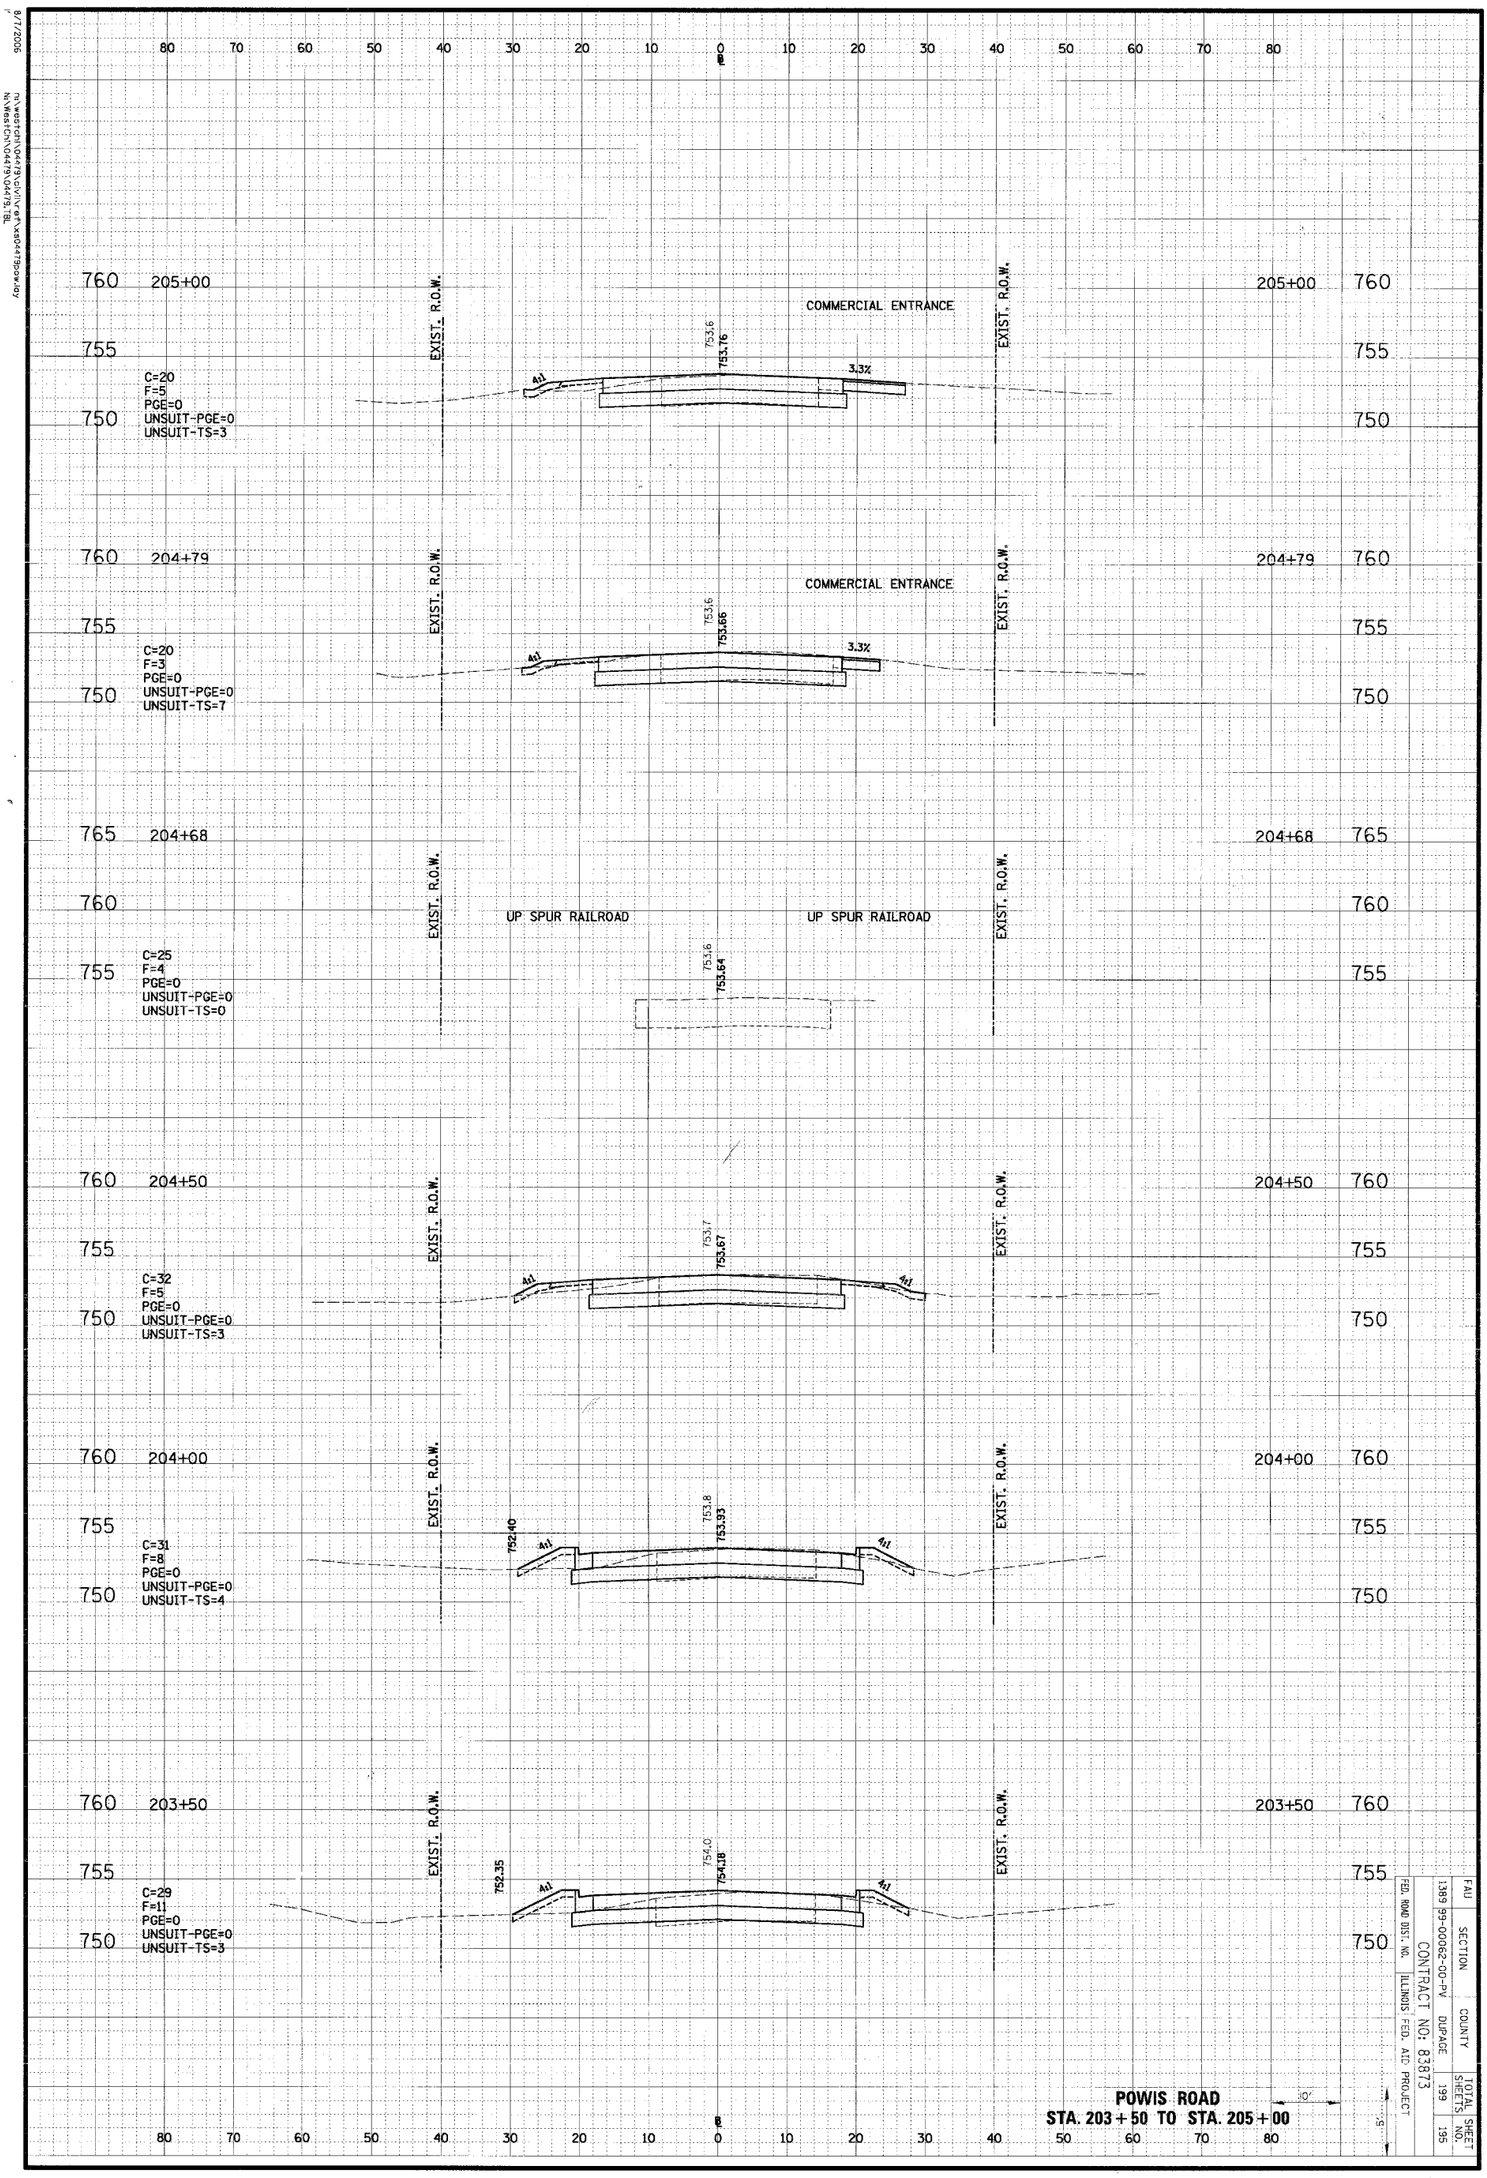

POWIS ROAD
STA. 203+50 TO STA. 205+00

FAU	SECTION	COUNTY	TOTAL SHEETS	SHEET NO.
1389	99-00082-00-PV	DUPAGE	199	195

CONTRACT NO: 83673
FED. ROAD DIST. NO. ILLINOIS FED. AID PROJECT