ROUTE NO.	SECTION	COUNTY	TOTAL SHEETS	SHEET NO.
FAU 2732	**	COOK	47	17
ILLINOIS PROJECT	M-8003(712)			
VILLAGE SECTION	00-00115-01-WR			
CONTRACT NO. 83881				

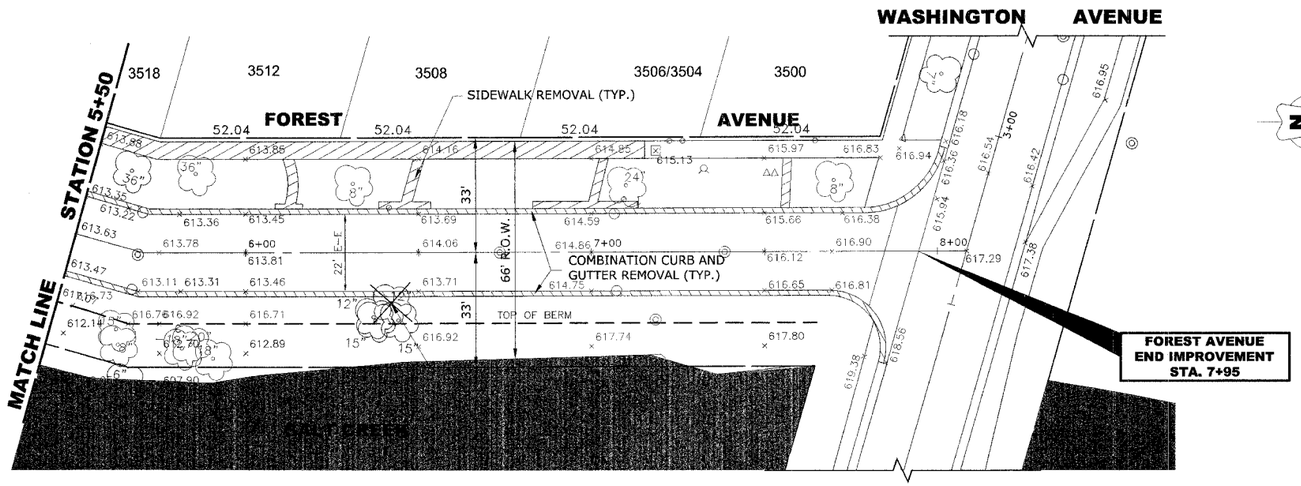

EXISTING TOPOGRAPHY

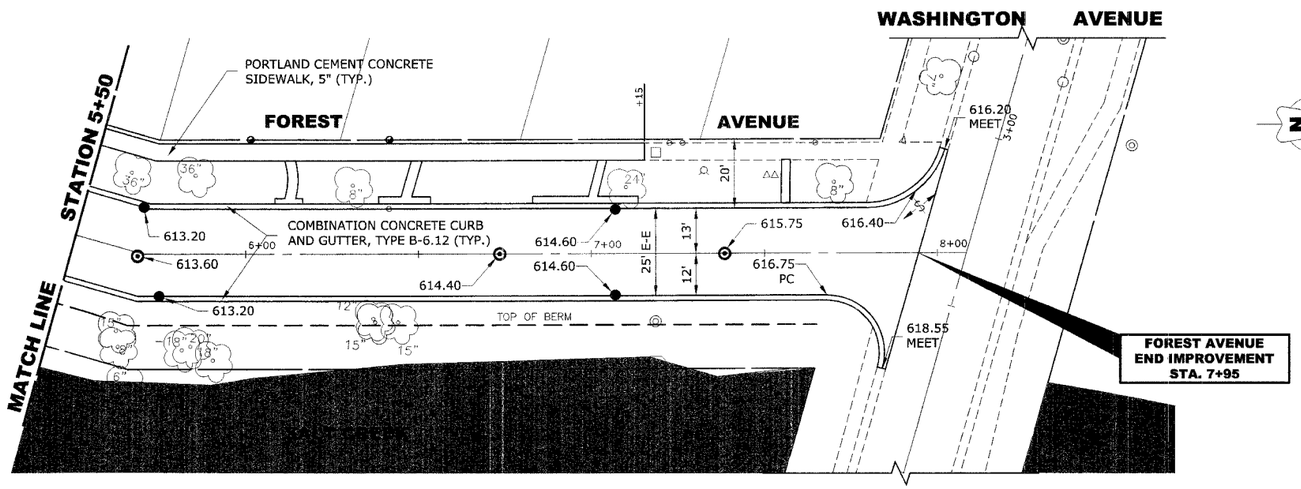

PROPOSED IMPROVEMENTS

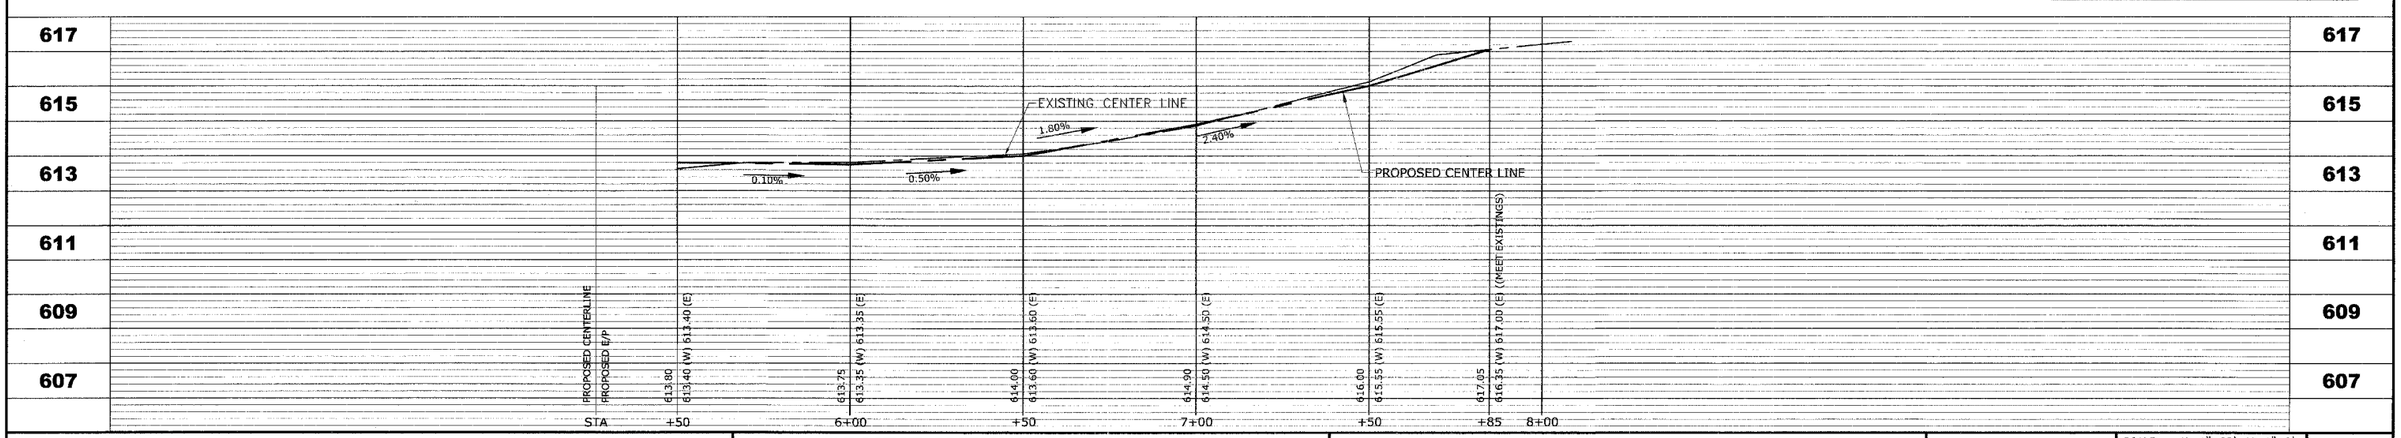

HANCOCK ENGINEERING
◆ Civil Engineers
◆ Municipal Consultants
◆ Established 1911

9933 Roosevelt Road
Westchester, Illinois 60154-2780
Phone: 708/865-0300
Fax: 708/865-1212

PRAIRIE AVENUE IMPROVEMENTS
PHASE II
VILLAGE OF BROOKFIELD, ILLINOIS

EXISTING AND PROPOSED PAVING PLAN AND PROFILE

REVISION:

SCALE:	H: 1"=20', V: 1"=2'
DRAWN BY:	MK/LEV
BOOK NO.:	#1475, #1504
DATE:	10-6-06
E.H.E. NO.:	125-04-26301

SHEET 17 OF 47

Drawing File: W:\Projects\125042601 - Prairie Ave 2nd Phase\Prairie\Prairie_Side Roads.dwg Oct 05, 2006 - 3:24pm