CONTRACT NO. 83885

F.A. RTE.	SECTION	COUNTY	TOTAL SHEETS	SHEET NO.
532	02-00117-21-BR	WILL	35	6
STA.		TO STA.		
FED. ROAD DIST. NO. 1	ILLINOIS	FED. AID PROJECT		

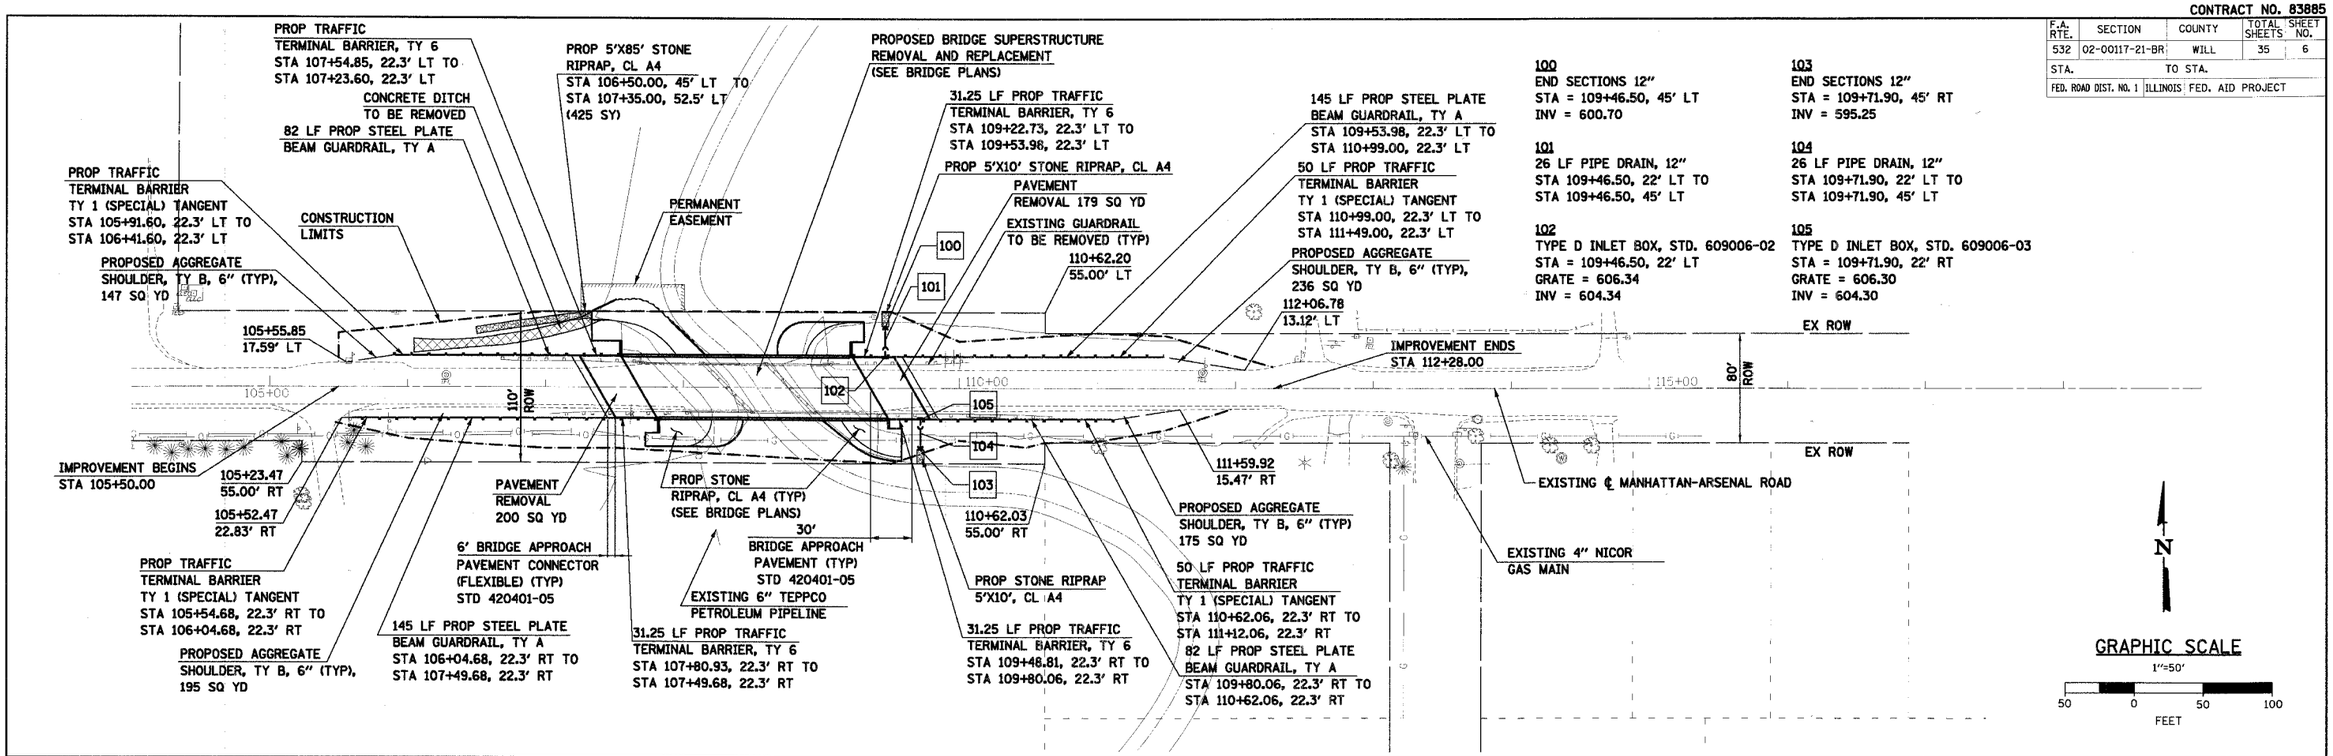

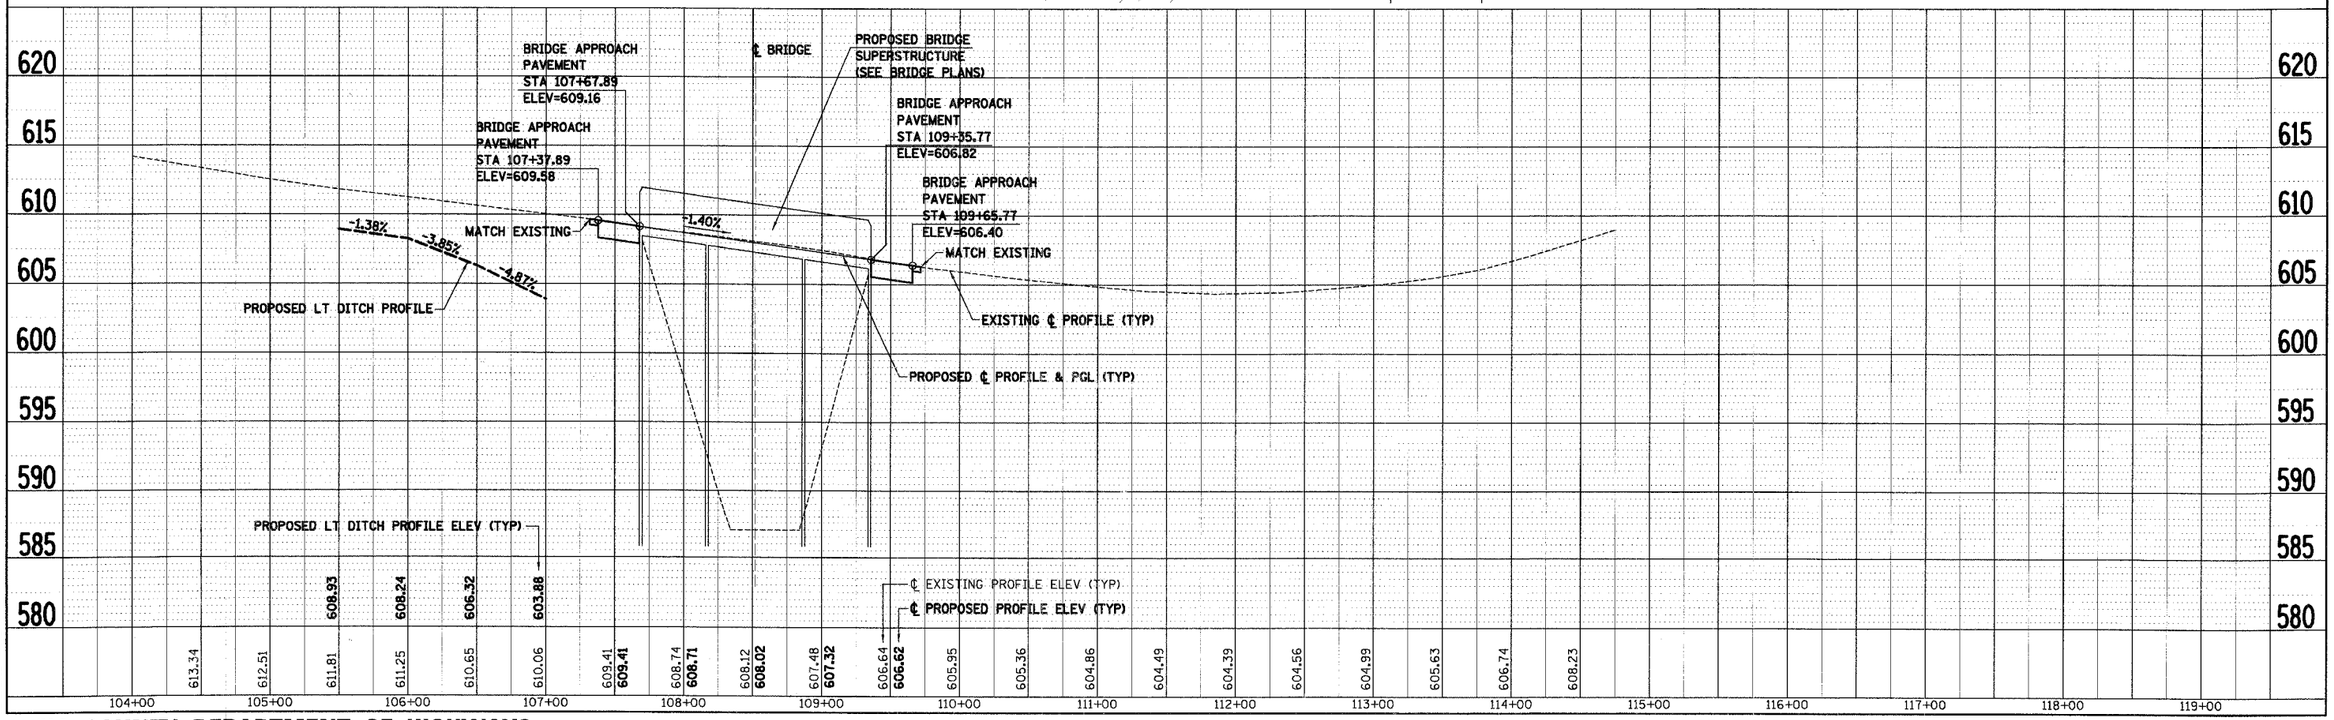

PLAN
WORKED
PLOTTED
CHECKED
NOTE BOOK
NO.
DATE
BY

PROFILE
WORKED
PLOTTED
CHECKED
NOTE BOOK
NO.
DATE
BY

PLOT DATE = 12/6/2006
FILE NAME = $FILEL$
PLOT SCALE = 1'=50'
REFERENCE = REF

100
END SECTIONS 12"
STA = 109+46.50, 45' LT
INV = 600.70

101
26 LF PIPE DRAIN, 12"
STA 109+46.50, 22' LT TO
STA 109+46.50, 45' LT

102
TYPE D INLET BOX, STD. 609006-02
STA = 109+46.50, 22' LT
GRATE = 606.34
INV = 604.34

103
END SECTIONS 12"
STA = 109+71.90, 45' RT
INV = 595.25

104
26 LF PIPE DRAIN, 12"
STA 109+71.90, 22' LT TO
STA 109+71.90, 45' LT

105
TYPE D INLET BOX, STD. 609006-03
STA = 109+71.90, 22' RT
GRATE = 606.30
INV = 604.30

WILL COUNTY DEPARTMENT OF HIGHWAYS

MANHATTAN–ARSENAL ROAD – PLAN AND PROFILE