F.A.P. RTE.	SECTION	COUNTY	TOTAL SHEETS	SHEET NO.
525	02-00518-00-BR	WINNEBAGO	157	6
STA. 96+00		TO STA. 102+00		
FED. ROAD DIST. NO.	ILLINOIS	FED. AID PROJECT		

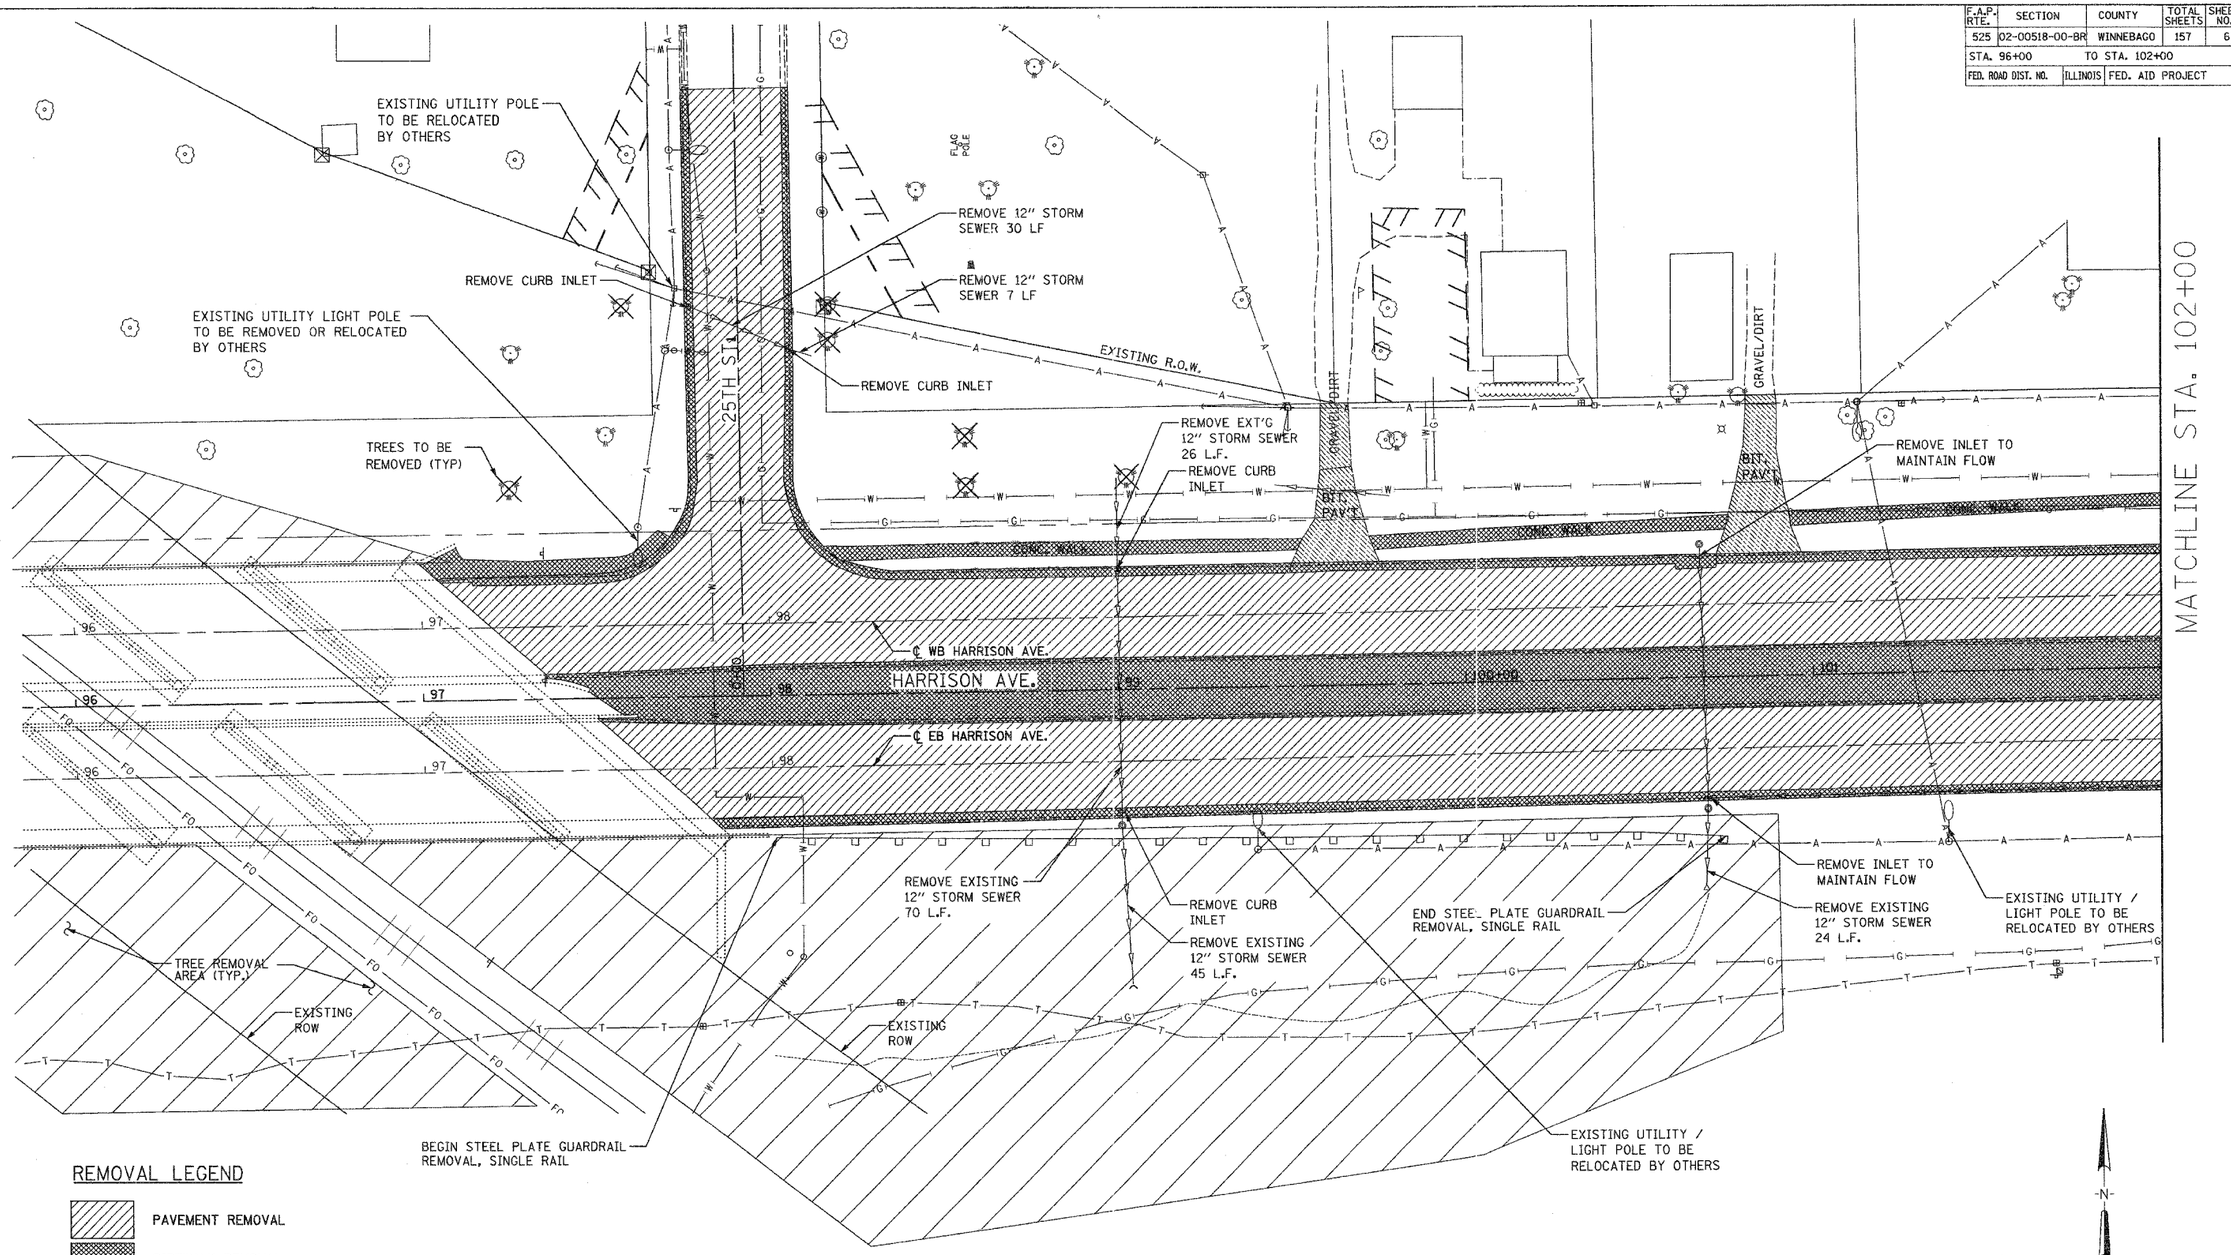

REMOVAL LEGEND

- PAVEMENT REMOVAL
- SIDEWALK REMOVAL
- DRIVEWAY PAVEMENT REMOVAL
- CURB & GUTTER REMOVAL
- X REMOVAL OF SPECIFIED ITEM
- TREE REMOVAL AREA

NOTE:
ADDITIONAL REMOVAL ITEMS SHOWN IN MAINTENANCE OF TRAFFIC PLANS.

REVISIONS	
NAME	DATE

ILLINOIS DEPARTMENT OF TRANSPORTATION

SECTION 02-00518-00-BR
WINNEBAGO COUNTY

HARRISON AVENUE OVER UPRR AND CC&PRR

ROADWAY REMOVAL PLAN

SCALE: VERT. HORIZ.
DATE 12/14/06
DRAWN BY JDM
CHECKED BY CPS

HANSON
Hanson Professional Services Inc.

LAYOUT	JDM	05/04/05
DRAWN	JDM	03/20/05
REVIEWED	CPS	03/20/05

mwh
12\14\2006.09:31 AM
I:\03 Jobs\03rf75\Civil\sheet\C-106-REM.dgn