F.A.P. RTE.	SECTION	COUNTY	TOTAL SHEETS	SHEET NO.
525	02-00518-00-BR	WINNEBAGO	157	21
STA. 87+00	TO STA. 93+00			
FED. ROAD DIST. NO.	ILLINOIS	FED. AID PROJECT		

SHEET 1 OF 5

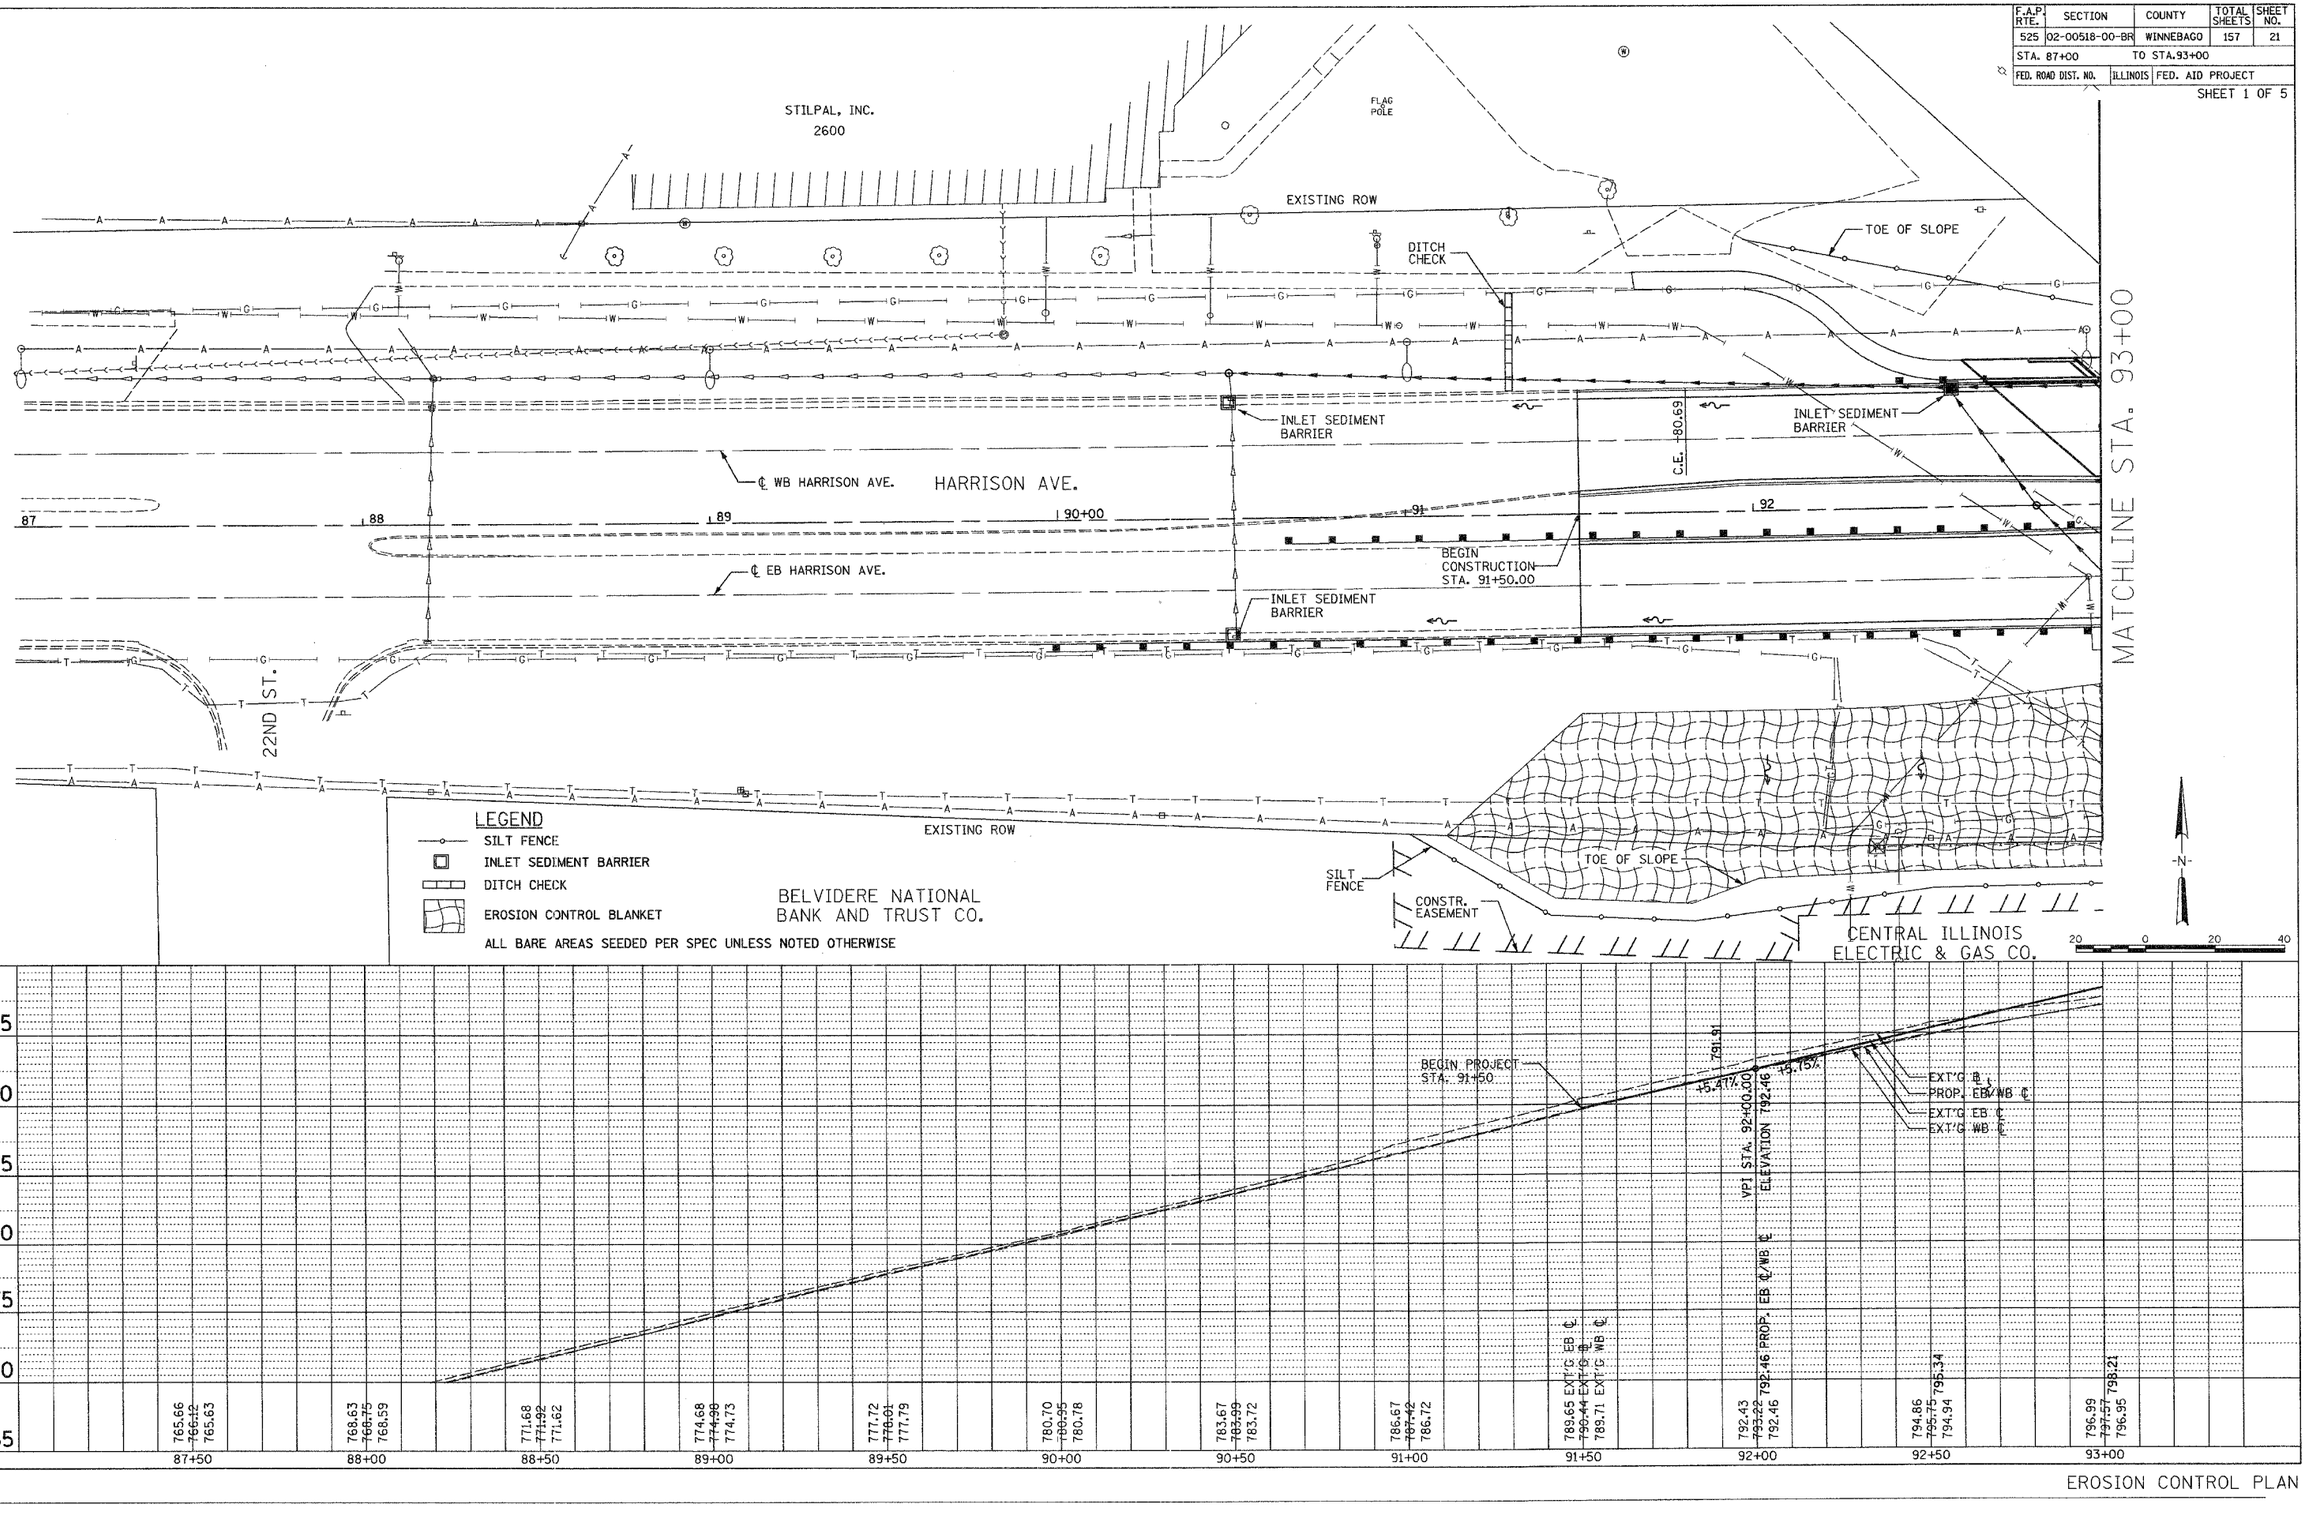

EROSION CONTROL PLAN

PLOTTED 05/03/06
DOCUMENT CHECKED
B.M. NOTED
STRUCTURE NOTATNS CHKD
NOTE BOOK NO.

PLOTTED 05/03/06
ALIGNMENT CHECKED
RT. OF WAY CHECKED
X-SEC FILE NAME
NOTE BOOK NO.

LAYOUT	CPS	05/03/06
DRAWN	JDM	12/14/06
REVIEWED	FLN	12/14/06

I:\03 Jobs\03-175\Civil\sheet\C-105-arcu.dgn 12/14/2006 11:12 AM mwh

Hanson Professional Services Inc.