| F.A.P. RTE. | SECTION | COUNTY | TOTAL SHEETS | SHEET NO. |
|---|---|---|---|---|
| 525 | 02-00518-00-BR | WINNEBAGO | 157 | 42 |
| STA. | | TO STA. | | |
| FED. ROAD DIST. NO. | ILLINOIS | FED. AID PROJECT | | |

STAGE 4 CONSTRUCTION

HARRISON AVENUE - CONSTRUCT RAISED MEDIAN TO THE LIMITS SHOWN IN THE MAINTENANCE OF TRAFFIC SHEETS.

STAGE 4 TRAFFIC

HARRISON AVENUE - PROVIDE ONE LANE OF TRAFFIC IN BOTH THE E.B. AND W.B. DIRECTIONS UTILIZING THE PROPOSED PAVEMENT.

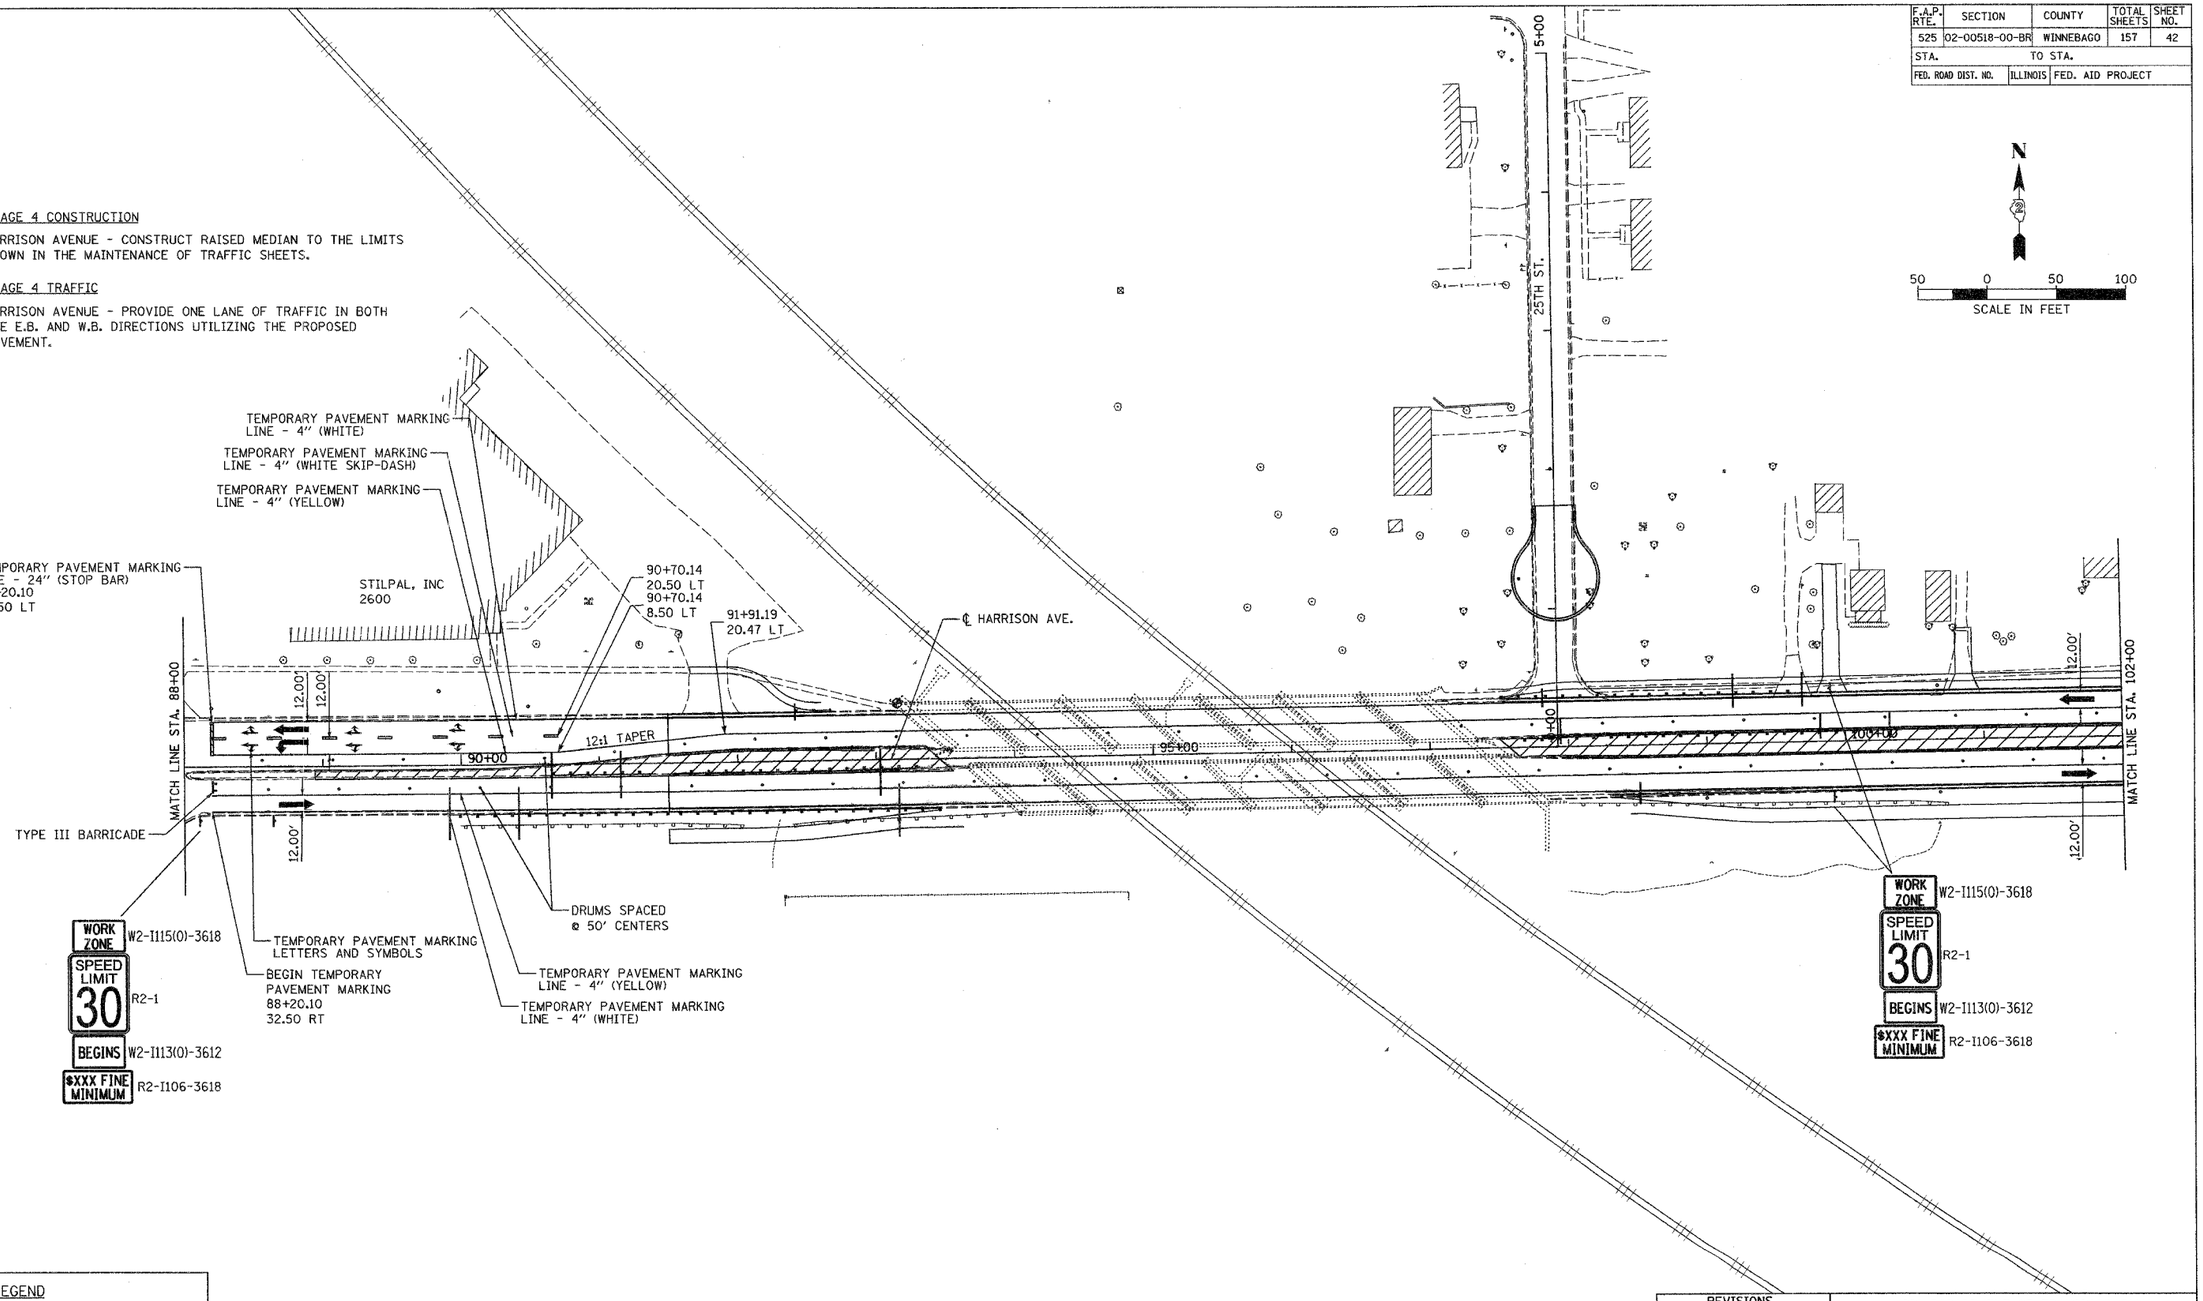


LEGEND

- WORK ZONE
- TRAFFIC MOVEMENT
- DRUM
- FLEXIBLE DELINEATOR

| REVISIONS | |
|---|---|
| NAME | DATE |

ILLINOIS DEPARTMENT OF TRANSPORTATION

SECTION 02-00518-00-BR
WINNEBAGO COUNTY

HARRISON AVENUE OVER UPRR AND CC&PRR

MAINTENANCE OF TRAFFIC
STAGE 4

SCALE: VERT. HORIZ.
DATE 12/14/06
DRAWN BY RSJ
CHECKED BY RXC

HANSON
Hanson Professional Services Inc.

| | | |
|---|---|---|
| LAYOUT | RSJ | 12/28/06 |
| DRAWN | RSJ | 12/28/06 |
| REVIEWED | RXC | 11/21/06 |