85399

ROUTE NO.	SECTION	COUNTY	TOTAL SHEETS	SHEET NO.
FAP 0525	*	WINNEBAGO	157	120
FED. ROAD DIST. NO. 7	ILLINOIS	FED. AID PROJECT		

* 02-00518-00-BR

SHEET NO. 13
50 SHEETS

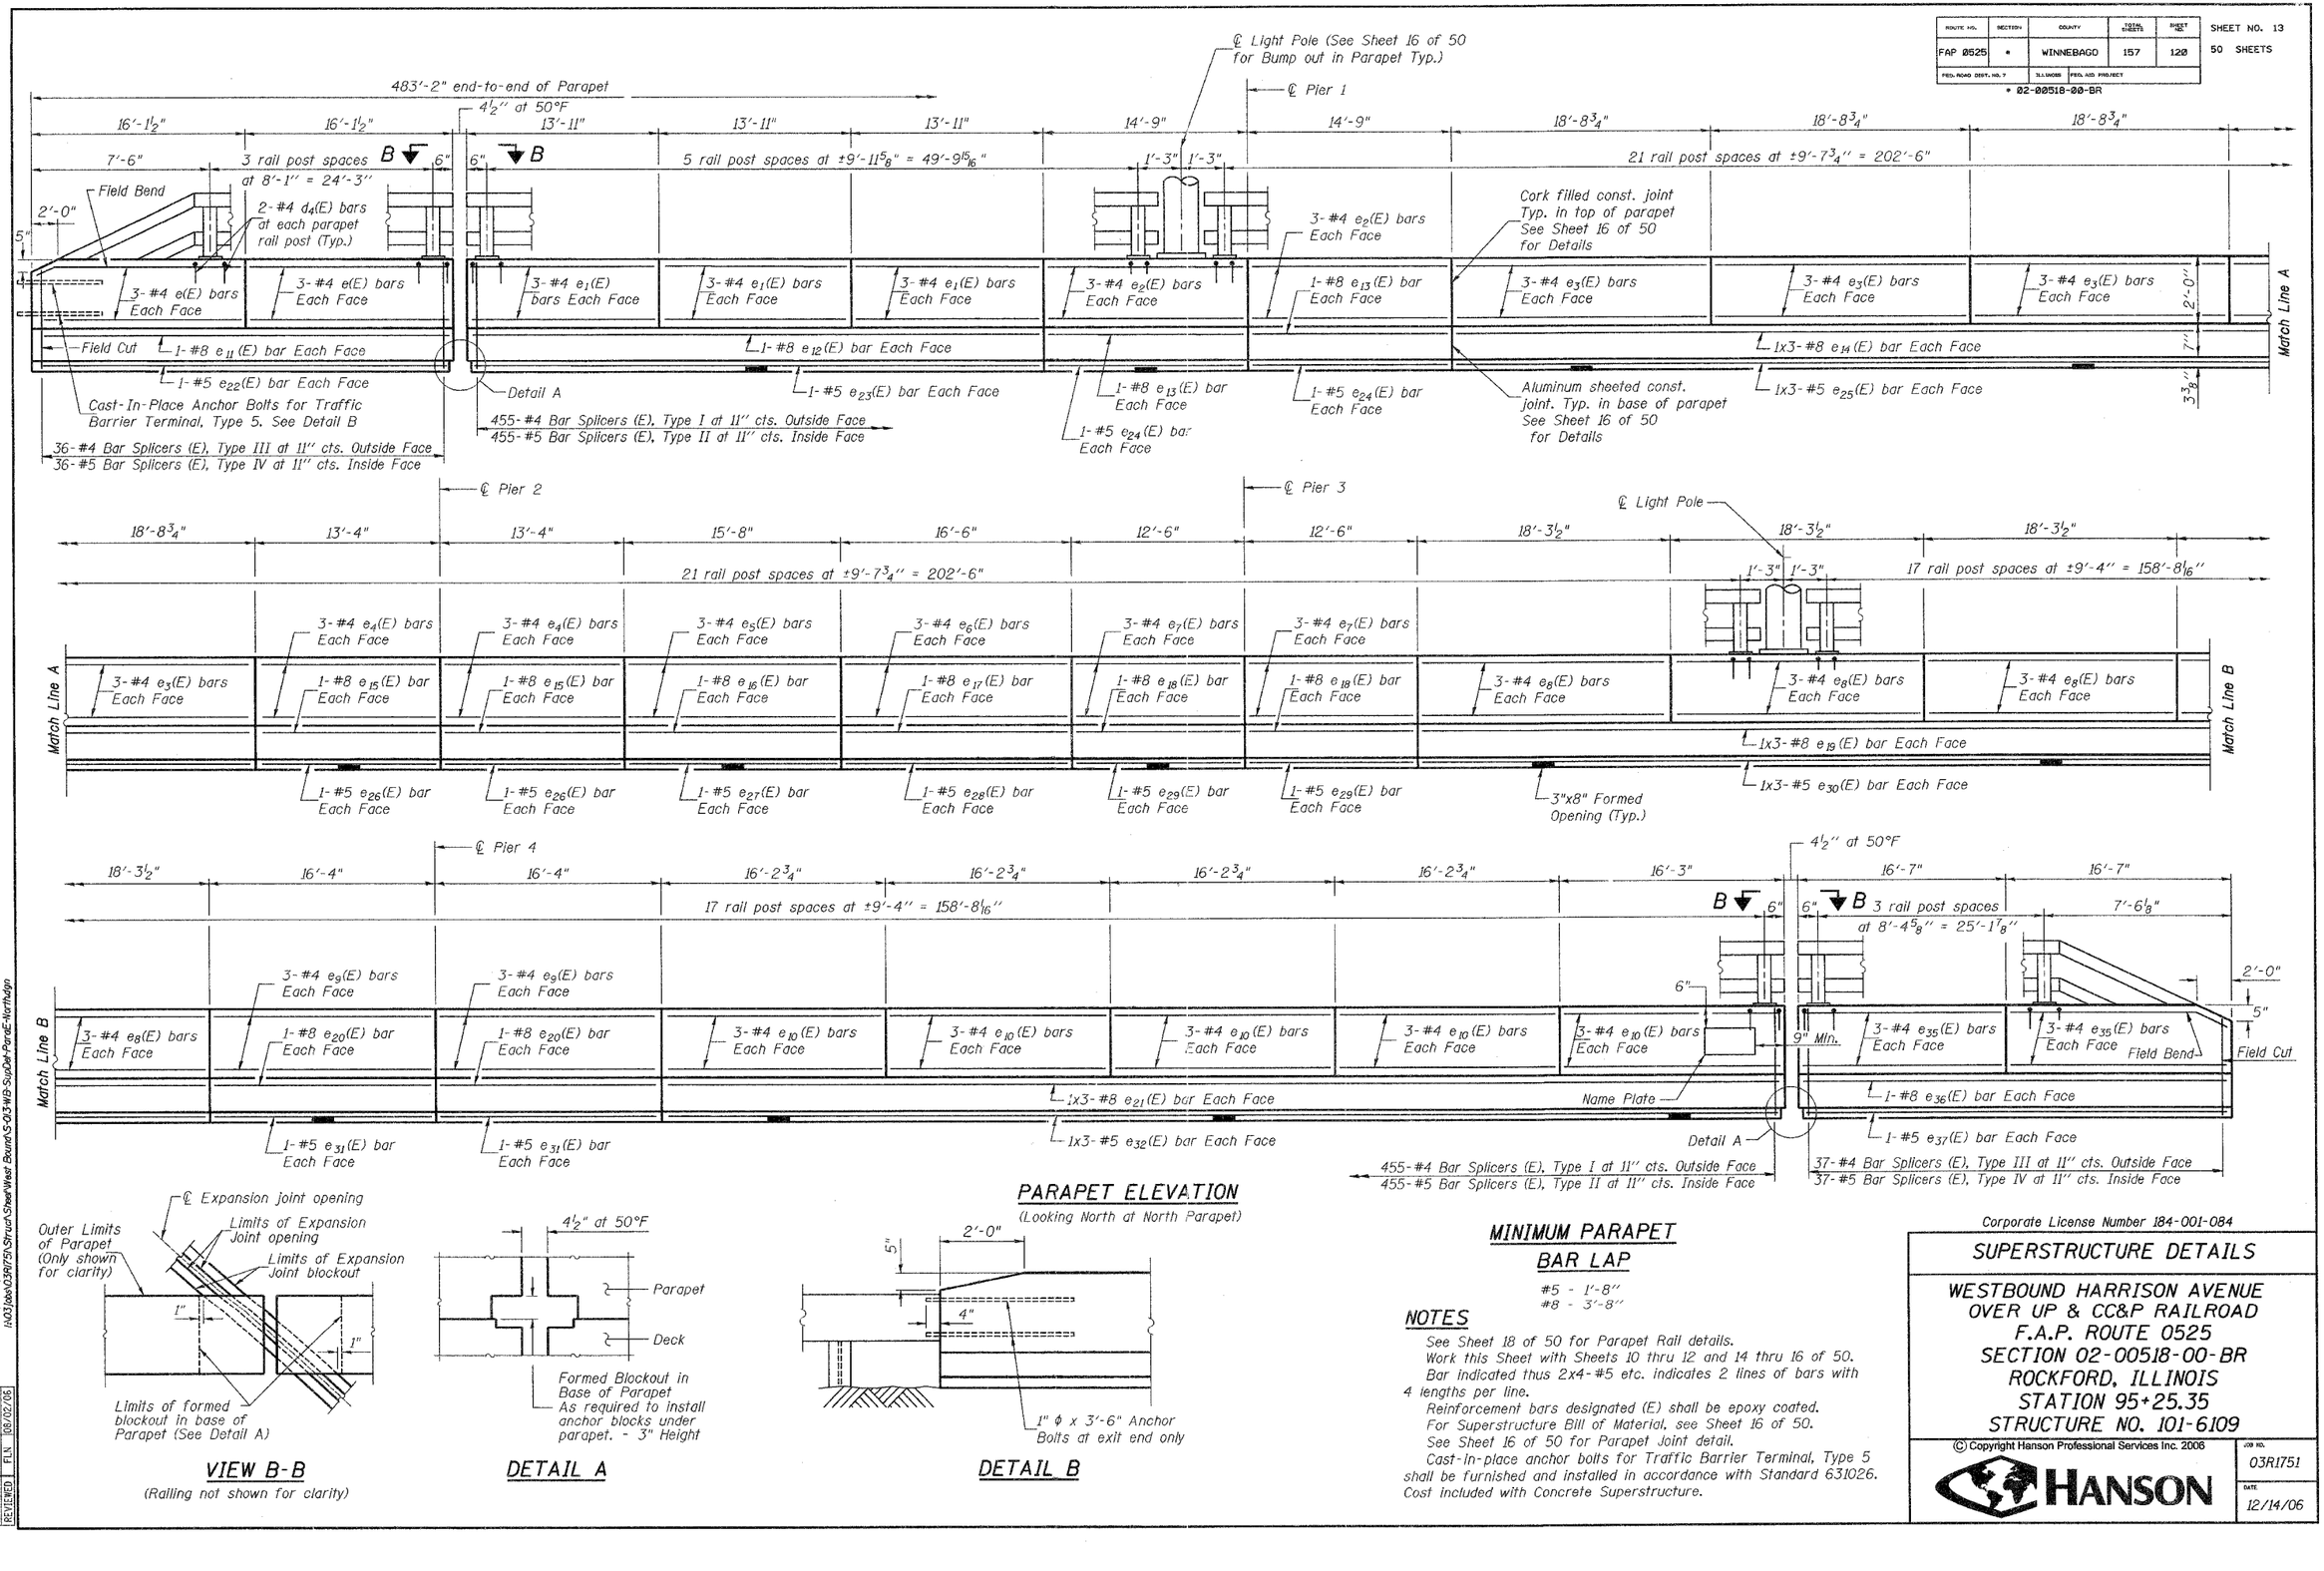

VIEW B-B
(Railing not shown for clarity)

DETAIL A

PARAPET ELEVATION
(Looking North at North Parapet)

DETAIL B

MINIMUM PARAPET BAR LAP

#5 - 1'-8"
#8 - 3'-8"

NOTES

See Sheet 18 of 50 for Parapet Rail details.
Work this Sheet with Sheets 10 thru 12 and 14 thru 16 of 50.
Bar indicated thus 2x4-#5 etc. indicates 2 lines of bars with 4 lengths per line.
Reinforcement bars designated (E) shall be epoxy coated.
For Superstructure Bill of Material, see Sheet 16 of 50.
See Sheet 16 of 50 for Parapet Joint detail.
Cast-in-place anchor bolts for Traffic Barrier Terminal, Type 5 shall be furnished and installed in accordance with Standard 631026. Cost included with Concrete Superstructure.

Corporate License Number 184-001-084

SUPERSTRUCTURE DETAILS

WESTBOUND HARRISON AVENUE
OVER UP & CC&P RAILROAD
F.A.P. ROUTE 0525
SECTION 02-00518-00-BR
ROCKFORD, ILLINOIS
STATION 95+25.35
STRUCTURE NO. 101-6109

© Copyright Hanson Professional Services Inc. 2006

HANSON

JOB NO. 03R1751

DATE 12/14/06

LAYOUT	JKR	02/01/06
DRAWN	MCM/JKR	07/13/06
REVIEWED	ELN	08/02/06

I:\SSHEET\PW_IDOT\Bridge\03R1751\Structure\Sheet\West Bound\S-013-WB-SupDet-Parapet-Northdgn
12/13/2006 01:39 PM