85399

ROUTE NO.	SECTION	COUNTY	TOTAL SHEETS	SHEET NO.
FAP 0525	*	WINNEBAGO	157	143
FED. ROAD DIST. NO. 7	ILLINOIS	FED. AID PROJECT		

* 02-00518-00-BR

SHEET NO. 36
50 SHEETS

NOTES

Space Reinforcement in cap to miss anchor bolts.
Pour steps monolithically with cap.
Work this sheet with Sheet 37 of 50.
Reinforcement Bars designated (E) shall be epoxy coated.
Bar indicated thus 1x2 - #5 etc. indicates 1 line of bar with 2 lengths per line.

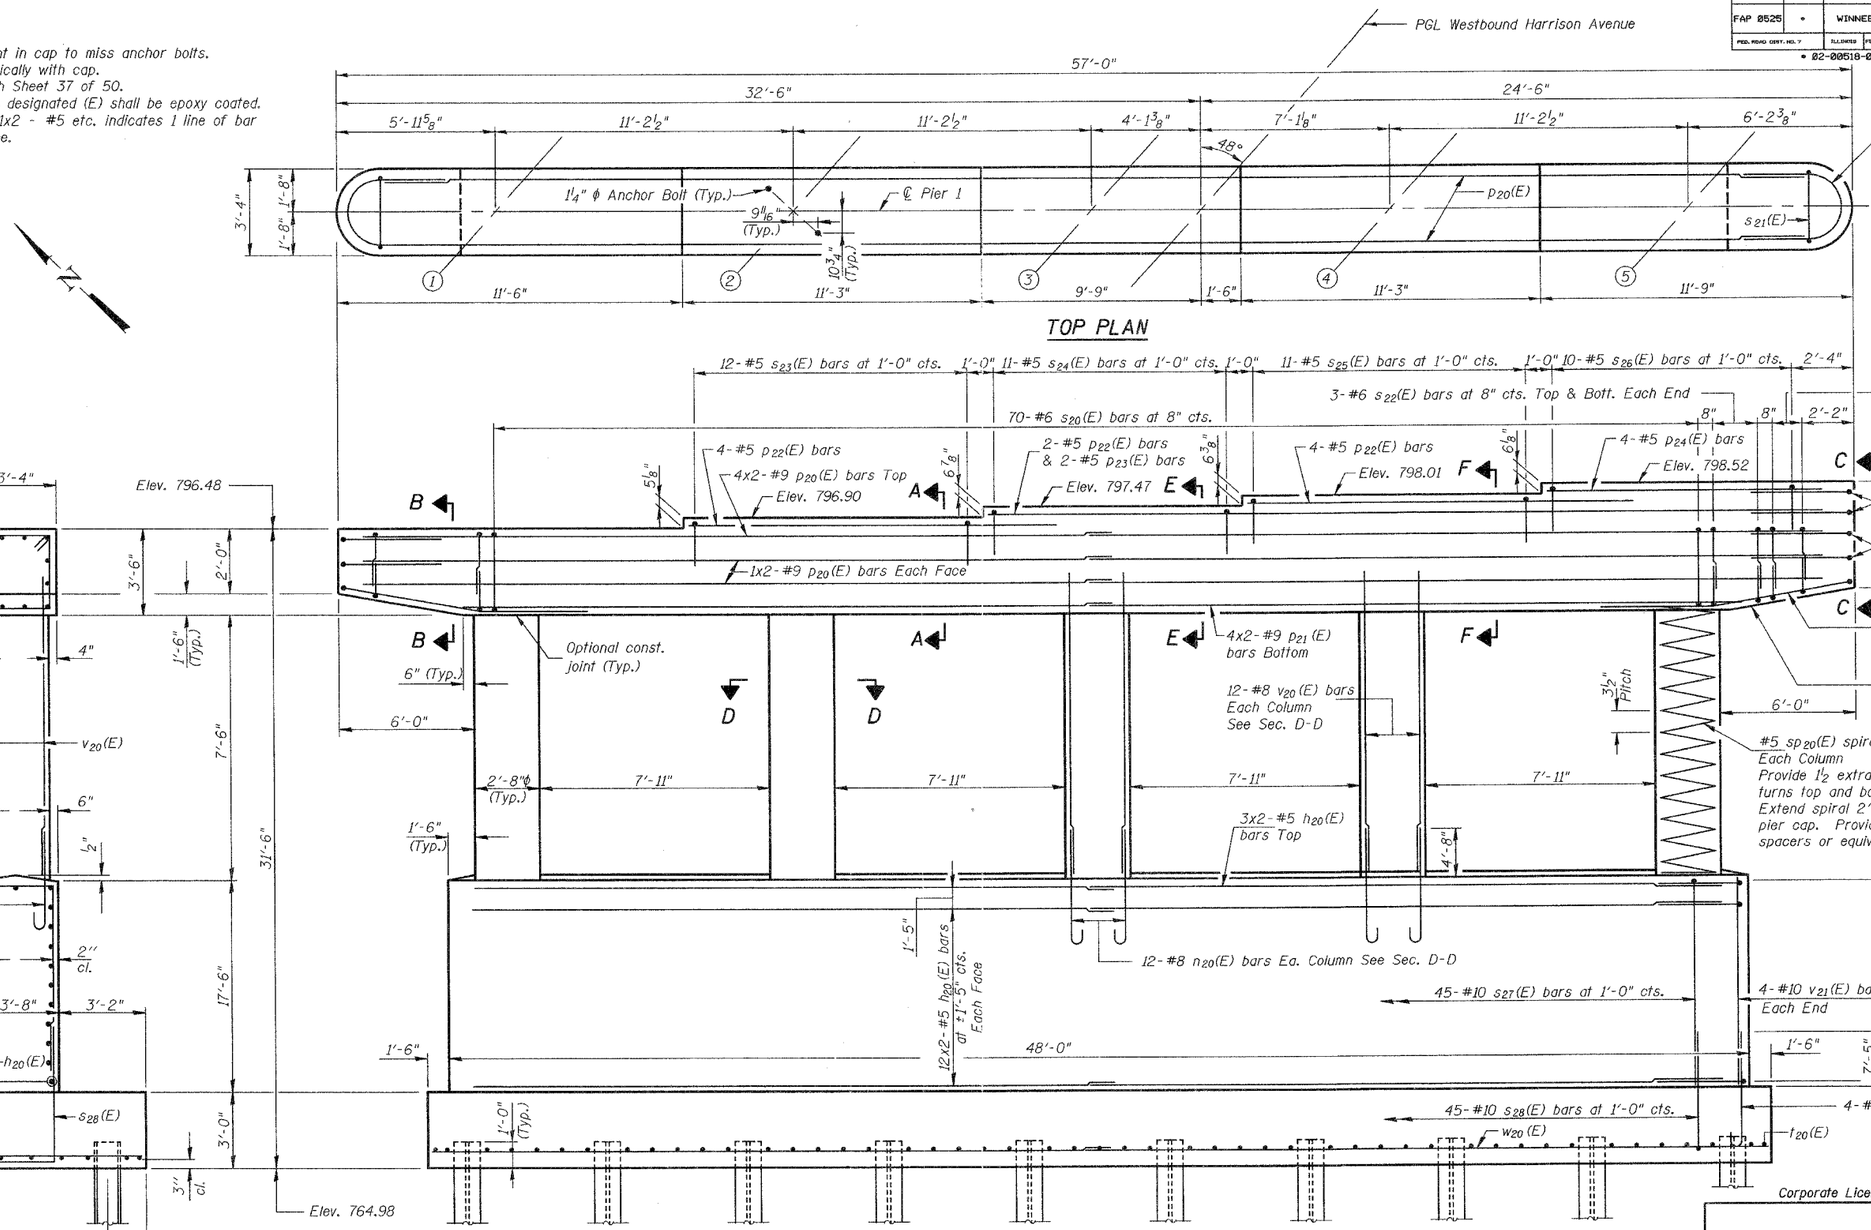

END VIEW

ELEVATION
(Looking Northeast)

MINIMUM BAR LAP

HORIZONTAL

#5 - 2'-2" (Bottom of Footing)
#5 - 3'-0"
#9 - 8'-1"

	BY	DATE
LAYOUT	JKR	03/01/06
DRAWN	MCM, JAR	07/17/06
REVIEWED	F.I.N.	08/02/06

12:46:36 PM
12/20/2006 1:246 PM
\\403_hnx\03R1751\Struct\Sheet\West Bound\S-036-WB-Pier1.dgn

Corporate License Number 184-001-084

PIER 1

WESTBOUND HARRISON AVENUE
OVER UP & CC&P RAILROAD
F.A.P. ROUTE 0525
SECTION 02-00518-00-BR
ROCKFORD, ILLINOIS
STATION 95+25.35
STRUCTURE NO. 101-6109

© Copyright Hanson Professional Services Inc. 2006

HANSON

JOB NO. 03R1751

DATE 12/14/06