8930

F.A.U. RTE.	SECTION	COUNTY	TOTAL SHEETS	SHEET NO.
6579	05-00035-00-RP	PEORIA	31	22
STA. 9+16.5		TO STA. 10+19.7		
FED. ROAD DIST. NO. 4	ILLINOIS	FED. AID PROJECT		

FINAL SURVEY	ORIGINAL SURVEY
SURVEYED	SURVEYED
PLOTTED	PLOTTED
NOTE BOOK	TEMPLATE
NO	AREAS
	AREAS CHECKED

BY	DATE

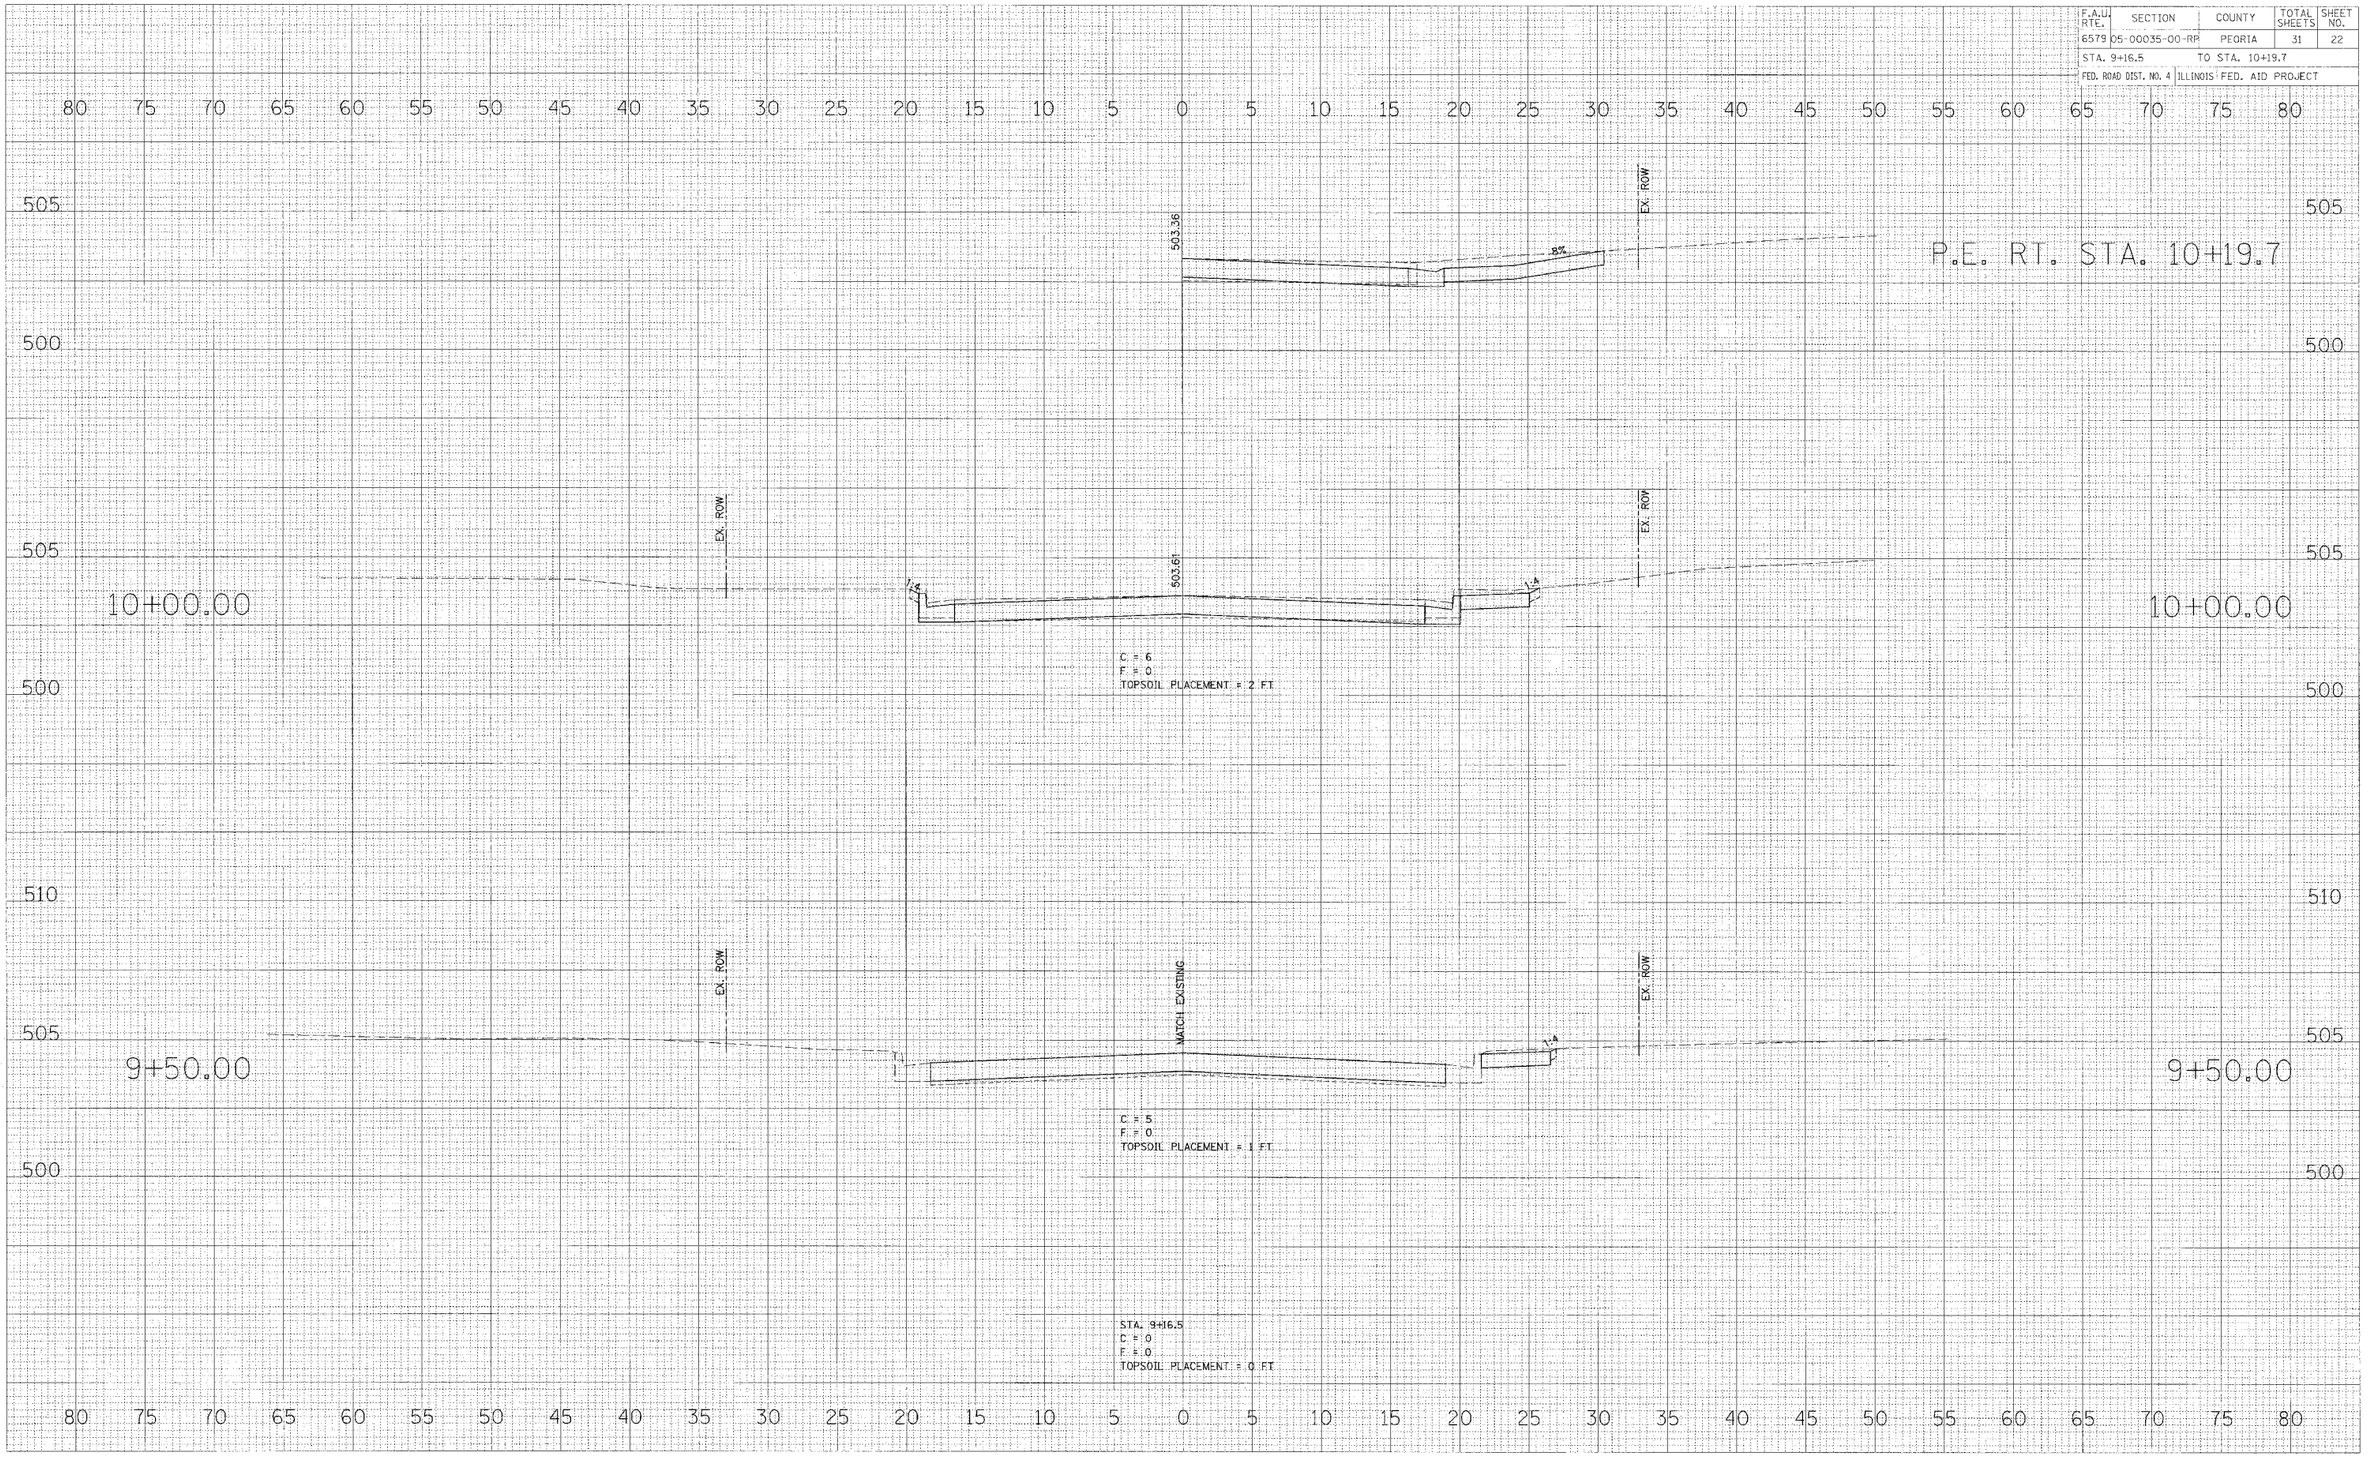

MOFFITT STREET – CROSS SECTIONS – STA. 9+16.5 TO STA. 10+19.7

x-moffit-sheets.dgn 12/29/2008 11:22:05 AM