84370

C.A.U. RTE.	SECTION	COUNTY	TOTAL SHEETS	SHEET NO.
6579	05-00035-00-RP	PEORIA	31	27
STA. 16+50	TO STA. 17+50			
FED. ROAD DIST. NO. 4	ILLINOIS	FED. AID PROJECT		

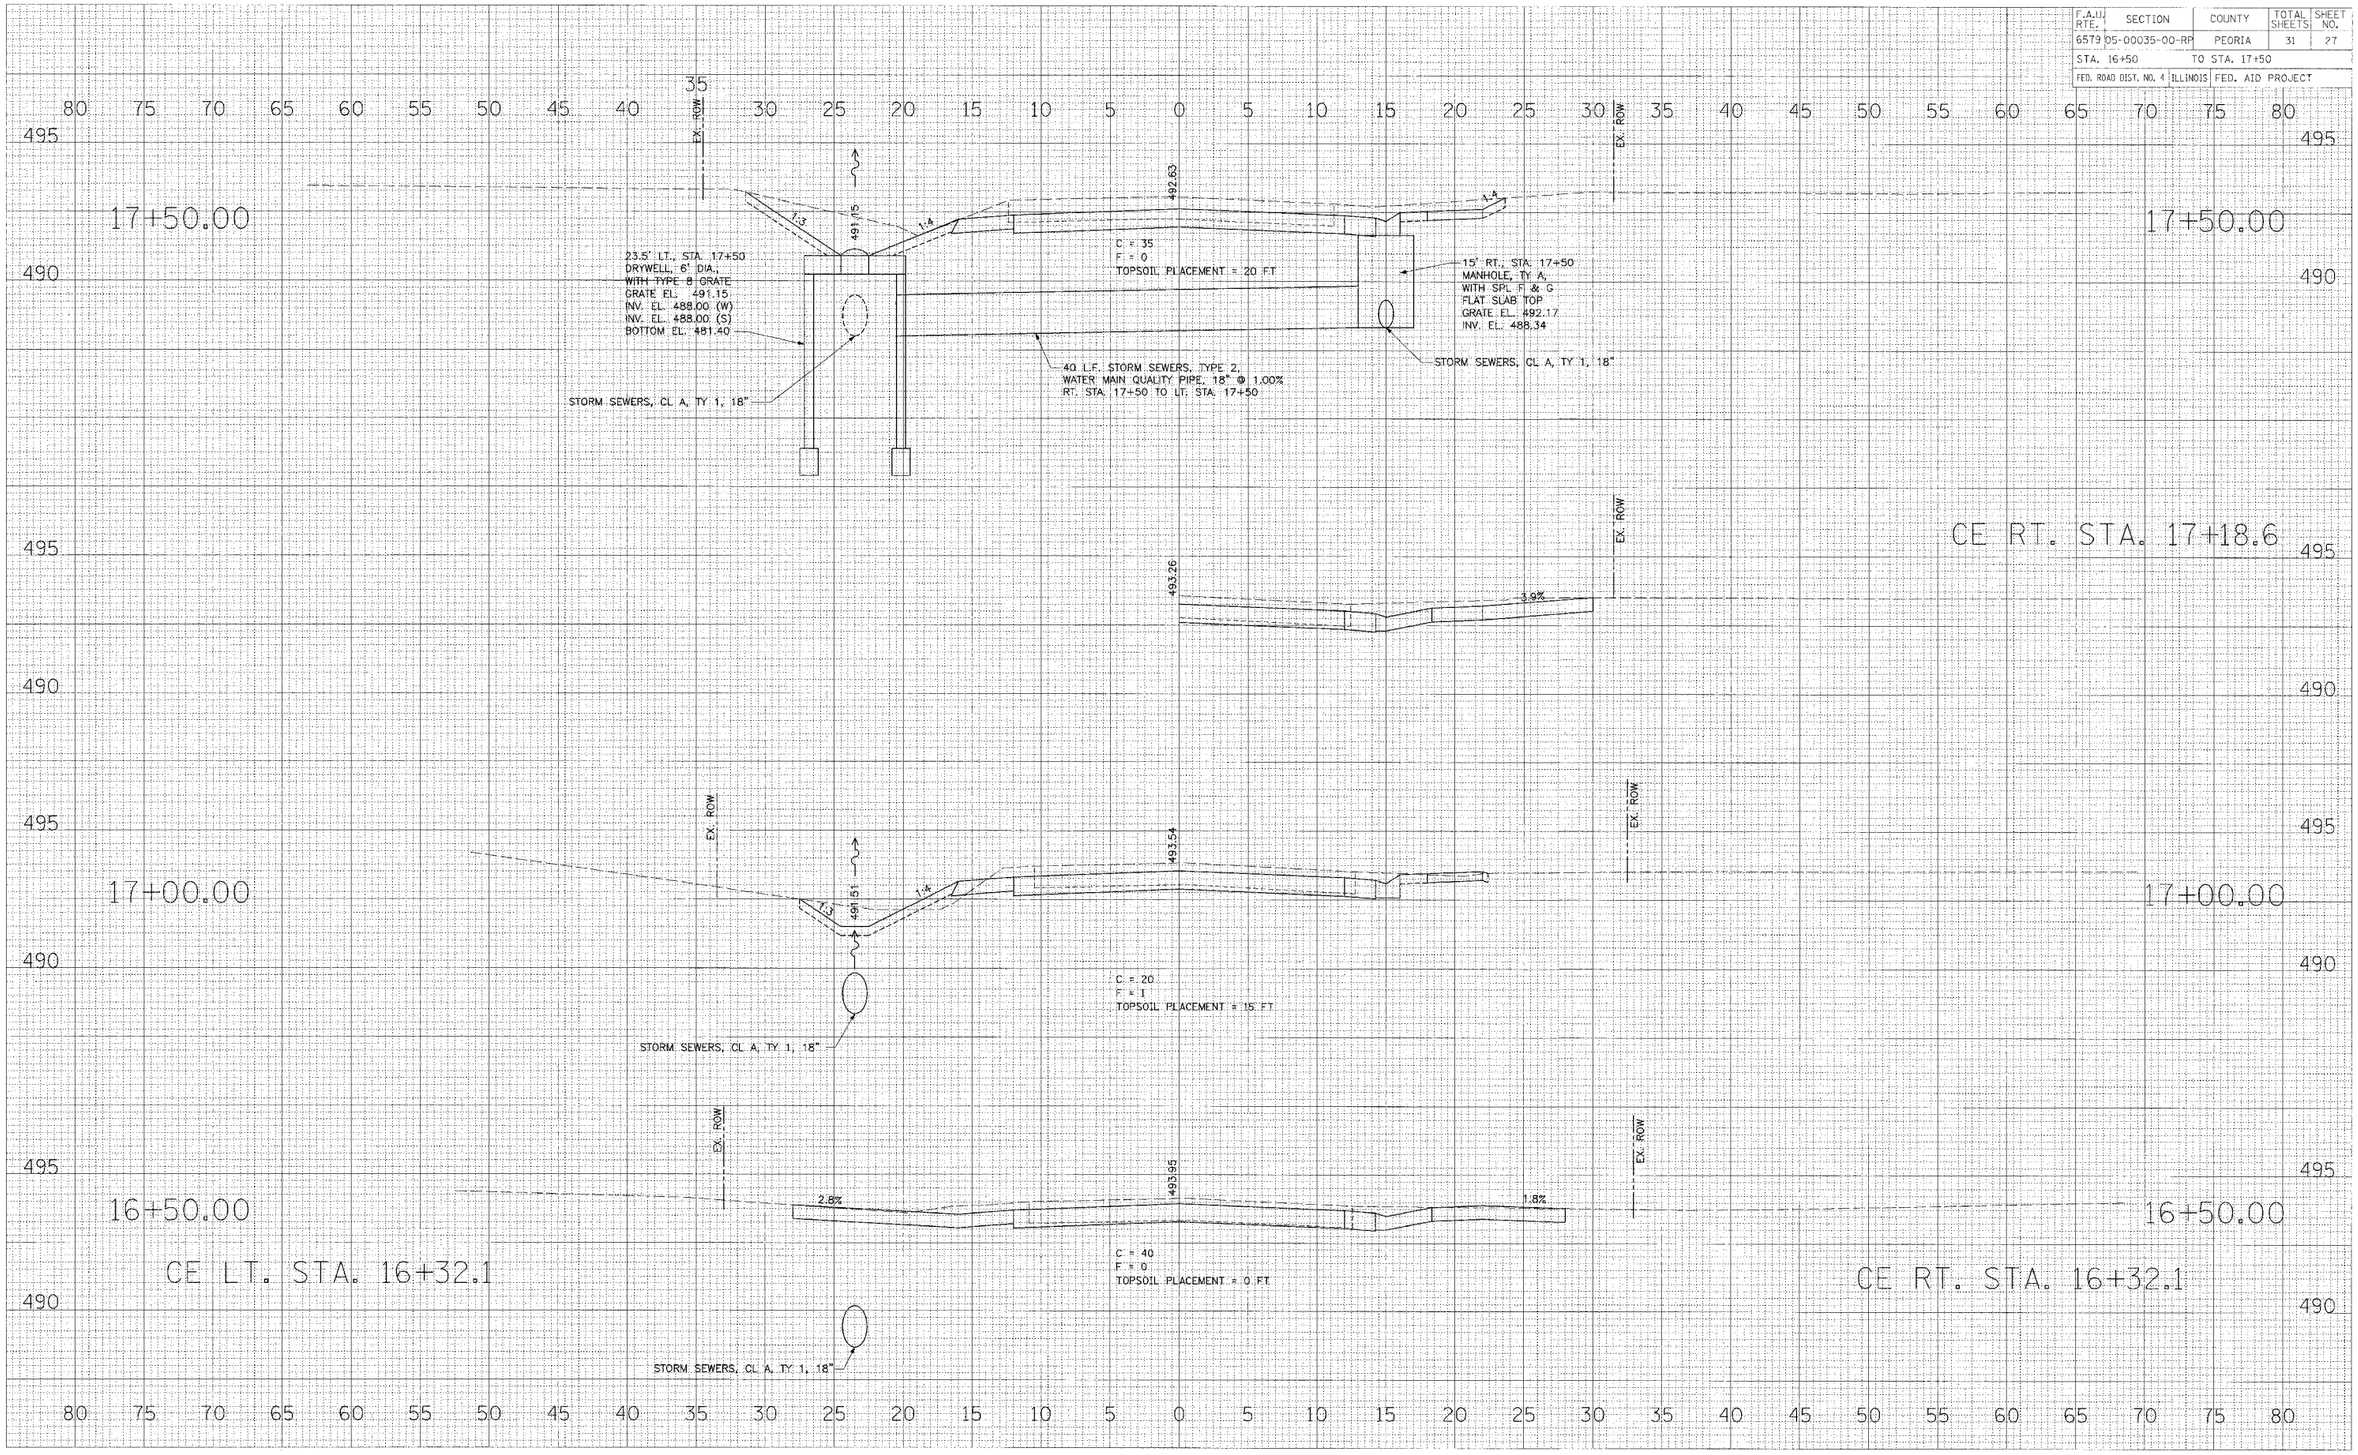

MOFFITT STREET – CROSS SECTIONS – STA. 16+50 TO STA.17+50

05-moffitt-sheets.dgn 12/29/2005 11:25:00 AM