F.A.U. RTE.	SECTION	COUNTY	TOTAL SHEETS	SHEET NO.
6579	05-00035-00-RP	PEORIA	31	29
STA. 19+78.5	TO STA. 21+00			
FED. ROAD DIST. NO. 4	ILLINOIS	FED. AID PROJECT		

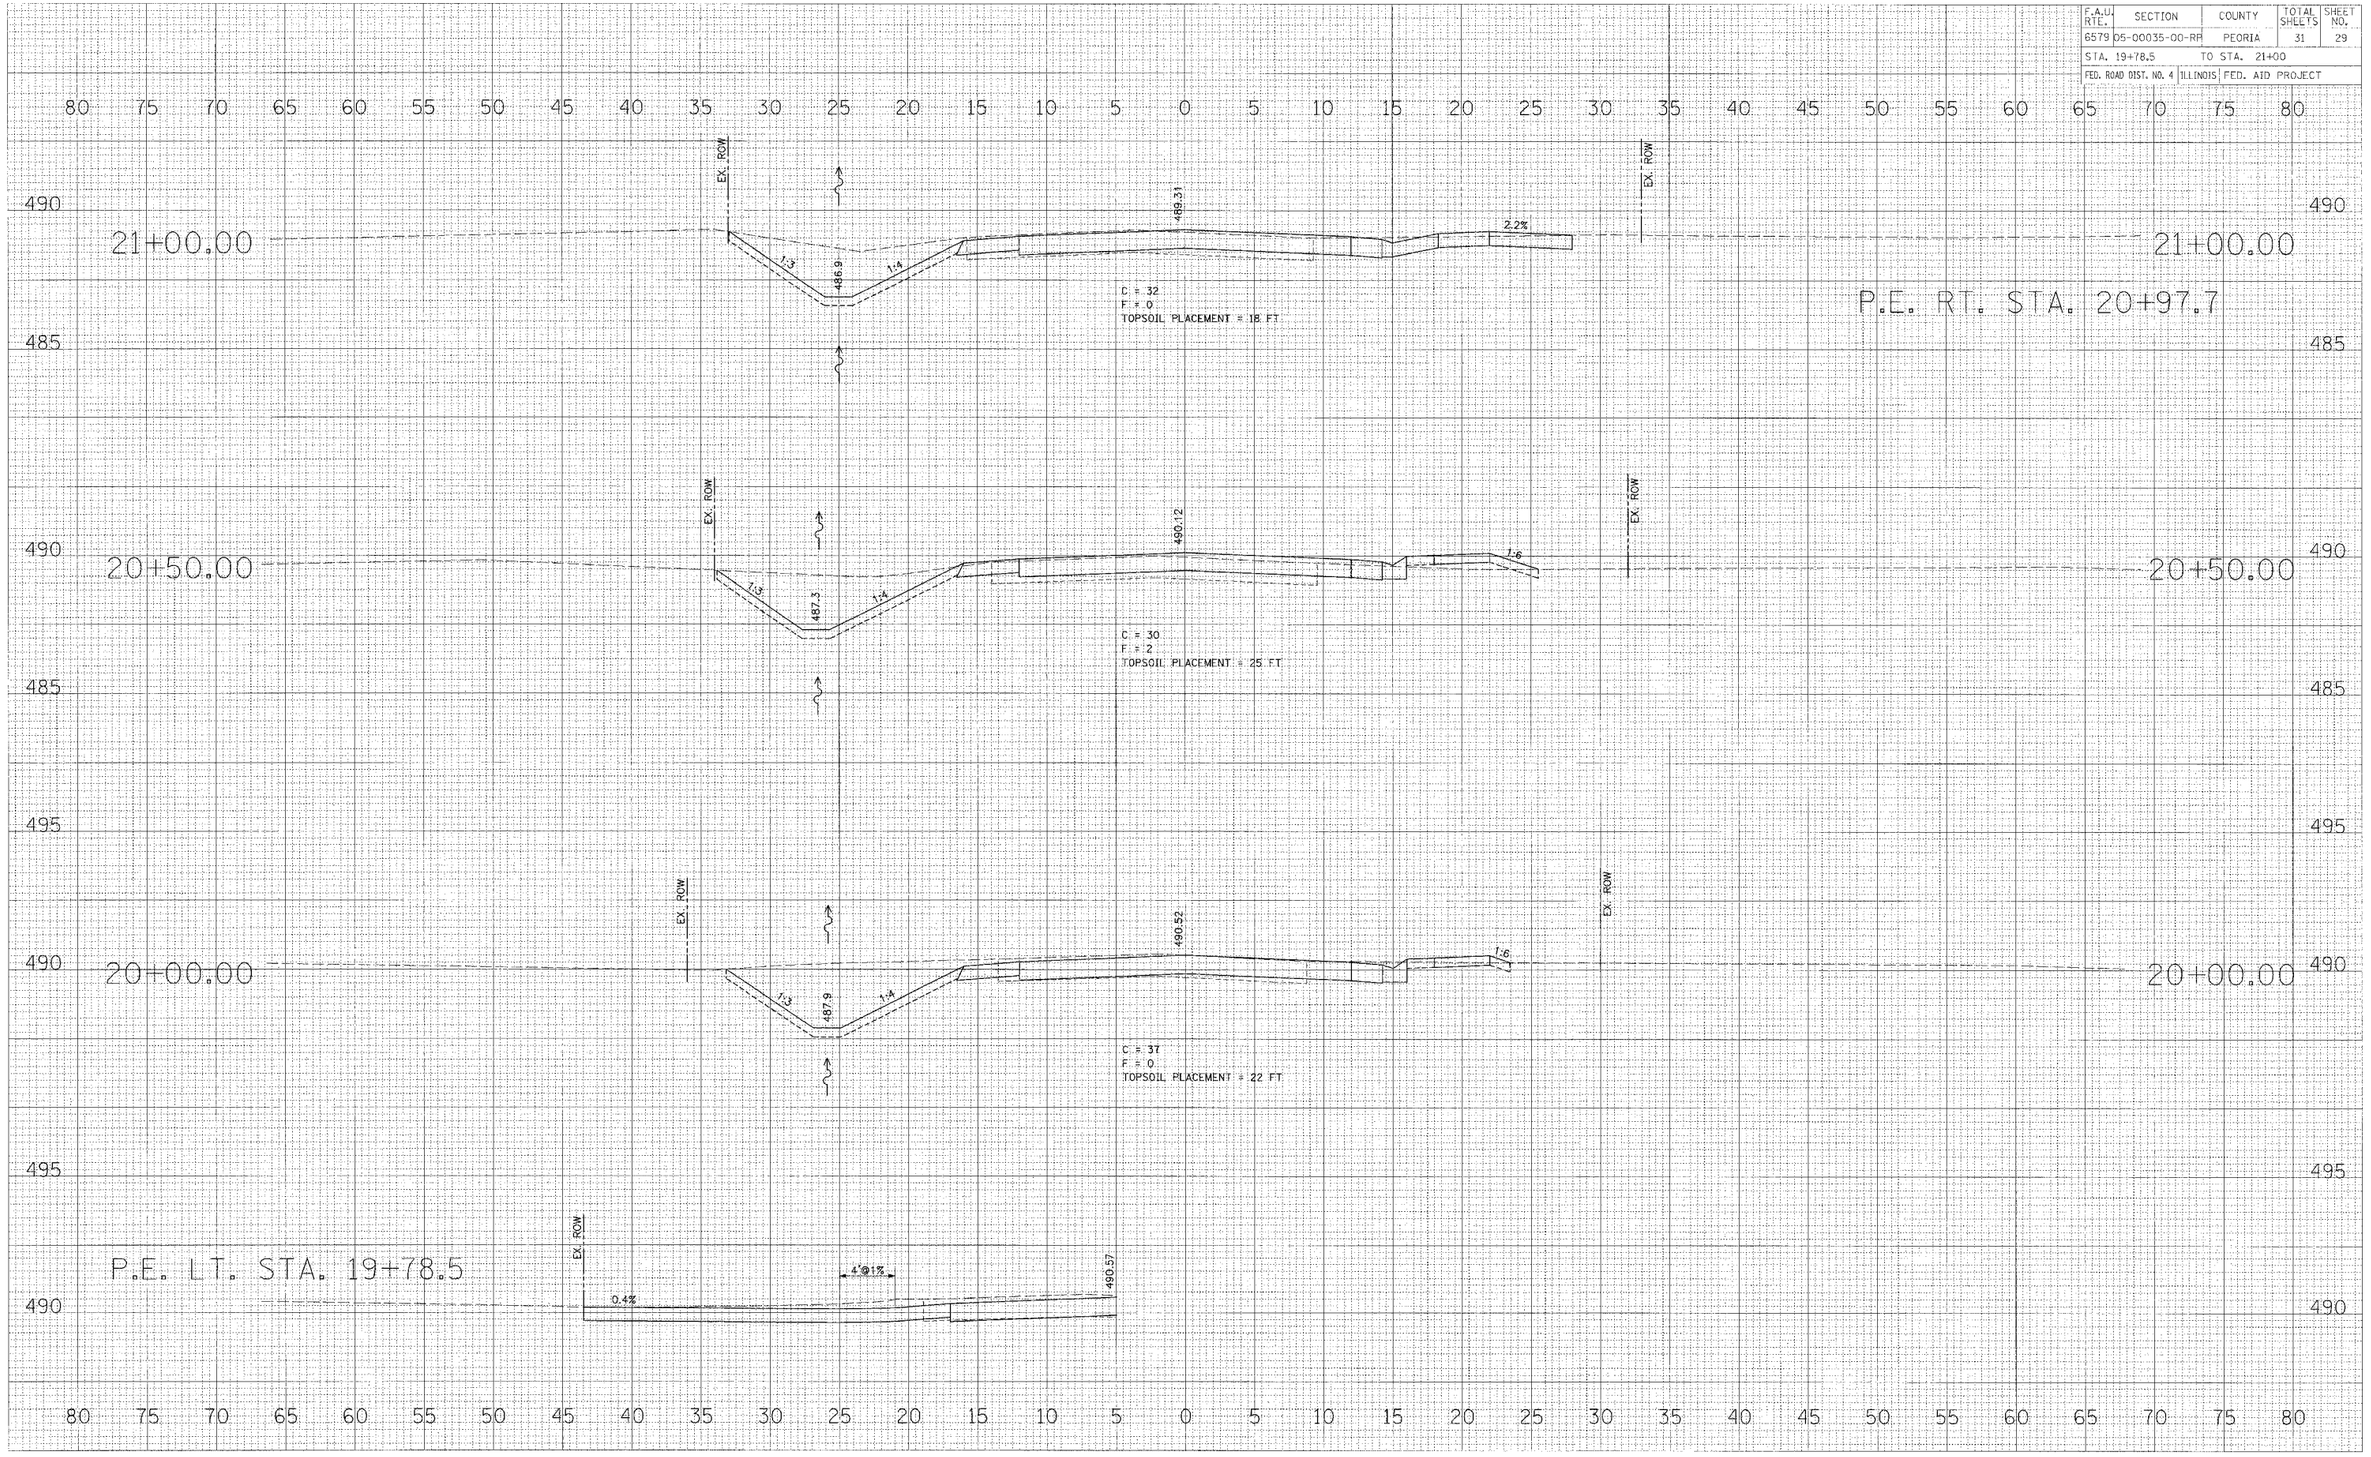

MOFFITT STREET – CROSS SECTIONS – STA. 19+78.5 TO STA. 21+00