F.A.U. RTE.	SECTION	COUNTY	TOTAL SHEETS	SHEET NO.
6579	05-00035-00-RP	PEORIA	31	30
STA. 21+50		TO STA. 22+67		
FED. ROAD DIST. NO. 4	ILLINOIS	FED. AID PROJECT		

FINAL SURVEY	BY	DATE
SURVEYED		
PLOTTED		
NOTE BOOK	TEMPLATE	
NO.	AREAS	
	AREAS CHECKED	

ORIGINAL SURVEY	BY	DATE
SURVEYED		
PLOTTED		
NOTE BOOK	TEMPLATE	
NO.	AREAS	
	AREAS CHECKED	

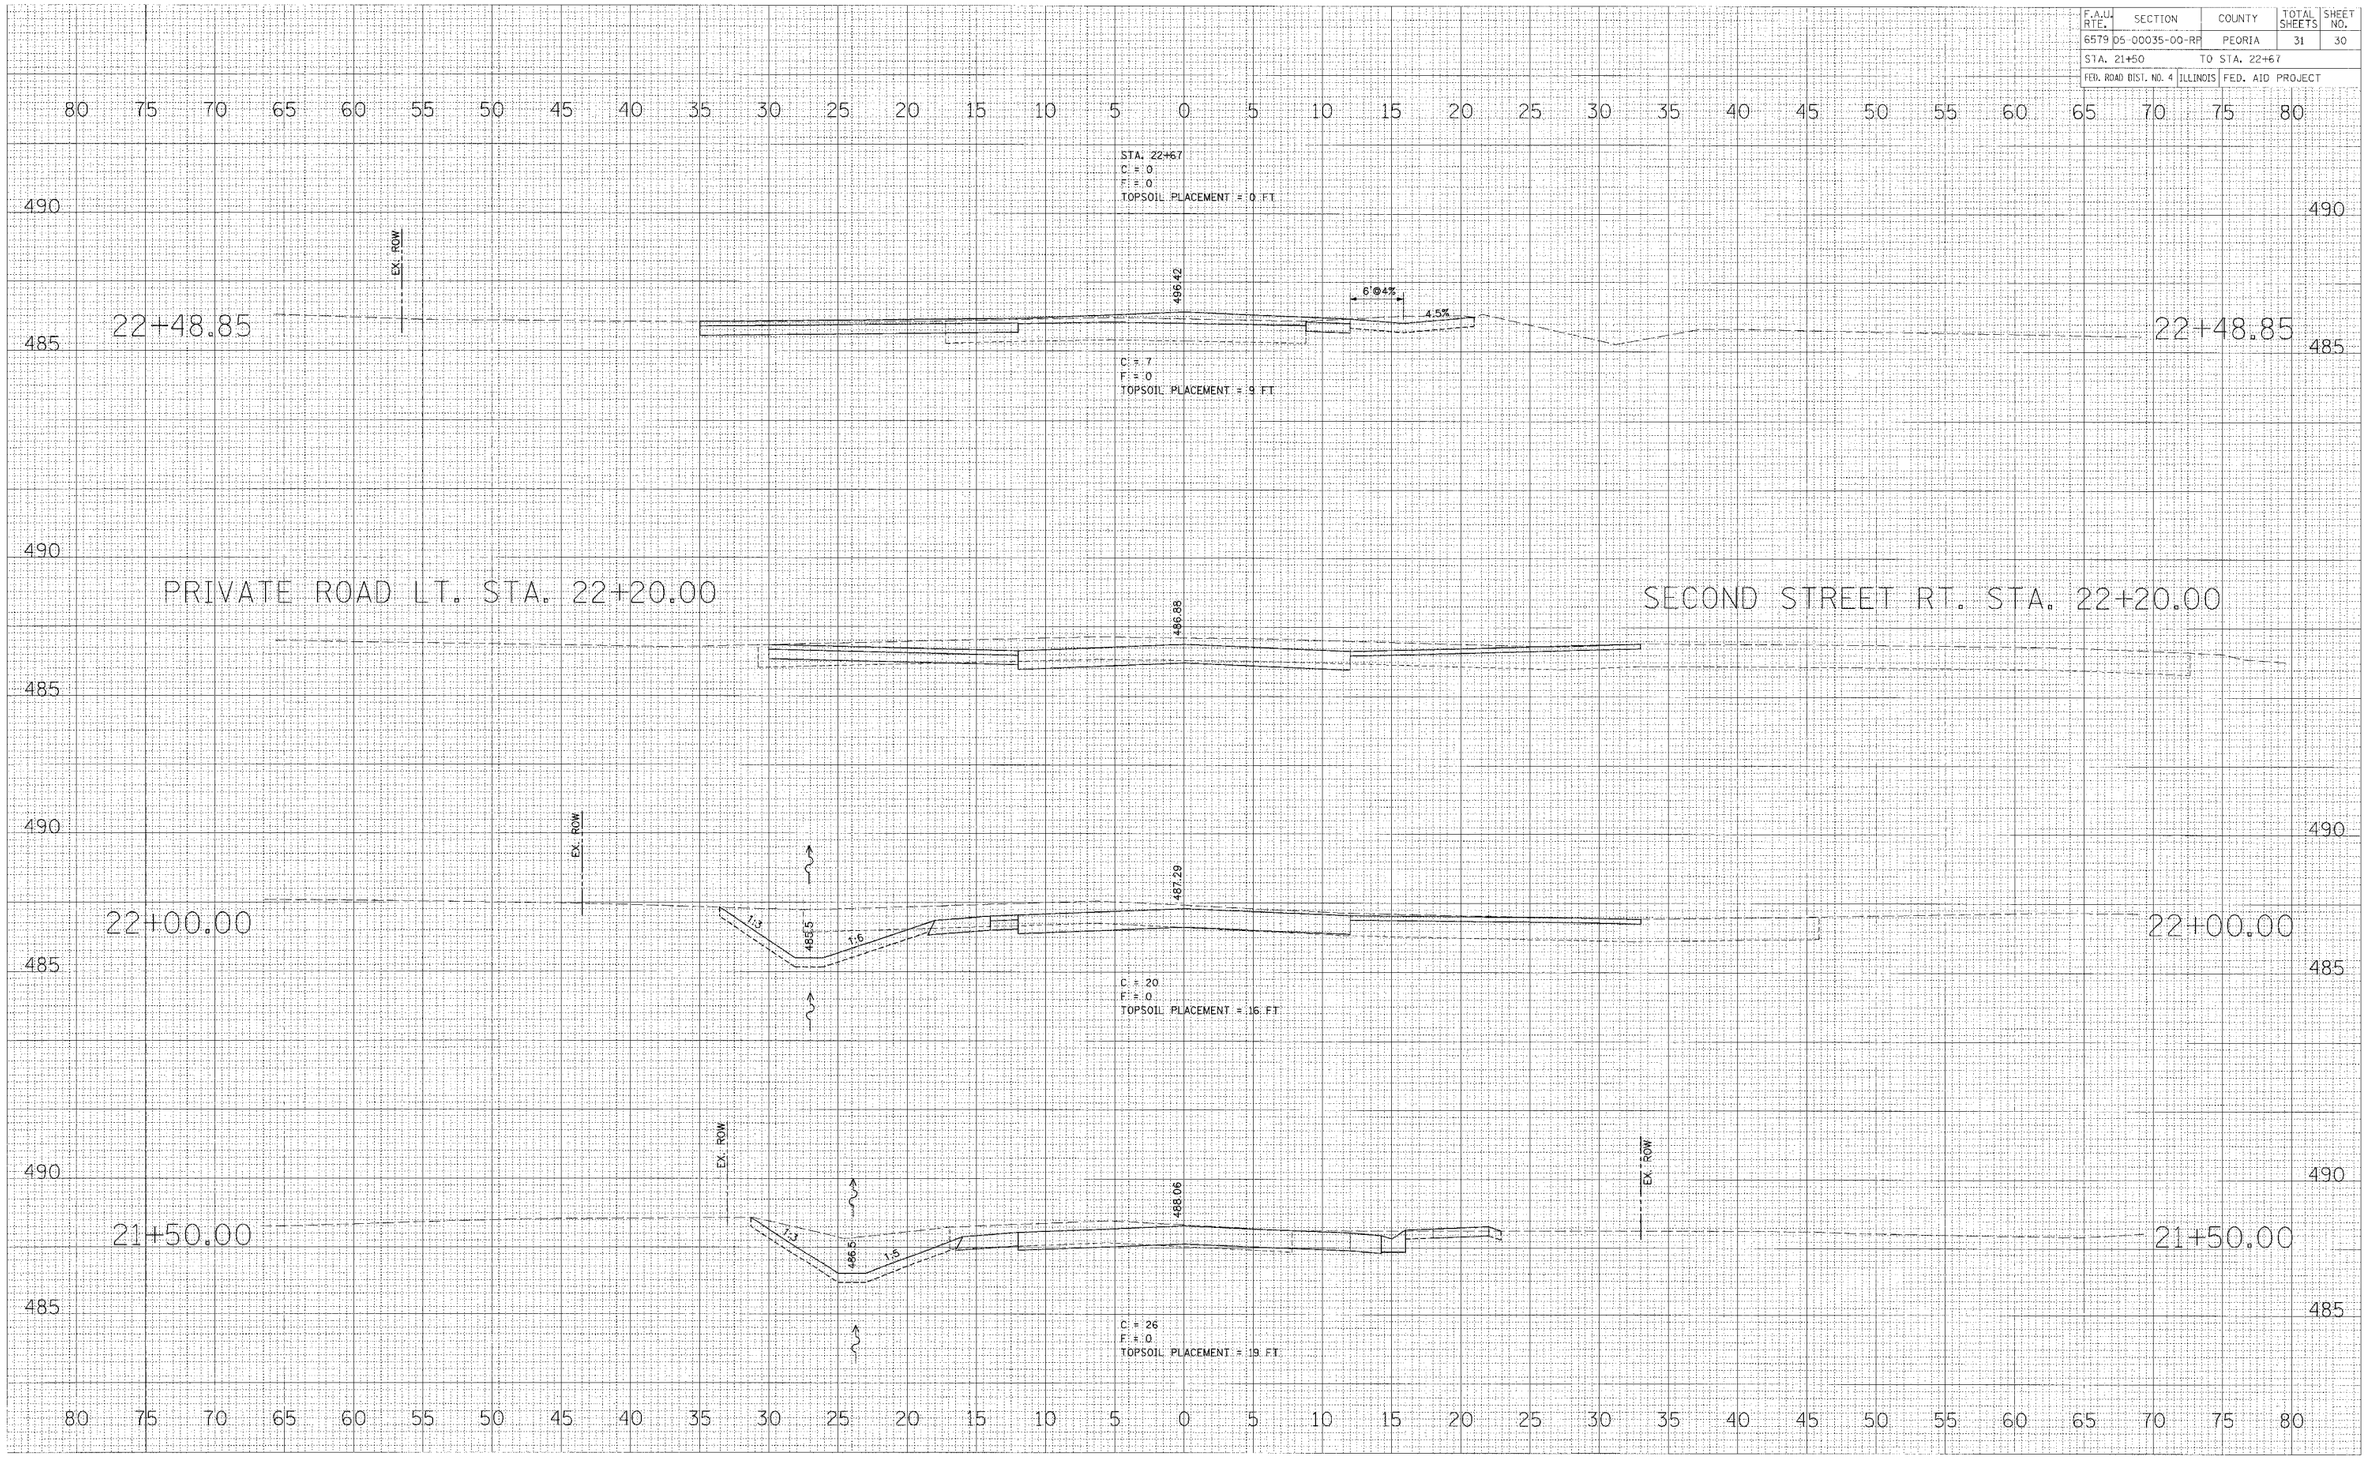

MOFFITT STREET – CROSS SECTIONS – STA. 21+50 TO STA. 22+67

XS-moffitt-sheets.dgn 12/27/2005 11:25:30 AM