F.A. RTE.	SECTION	COUNTY	TOTAL SHEETS	SHEET NO.
	05-00030-01-FP	*	44	22
STA.		TO STA.		
FED. ROAD DIST. NO.	ILLINOIS	FED. AID PROJECT		

* FULTON & PEORIA
CONTRACT NO. 89395

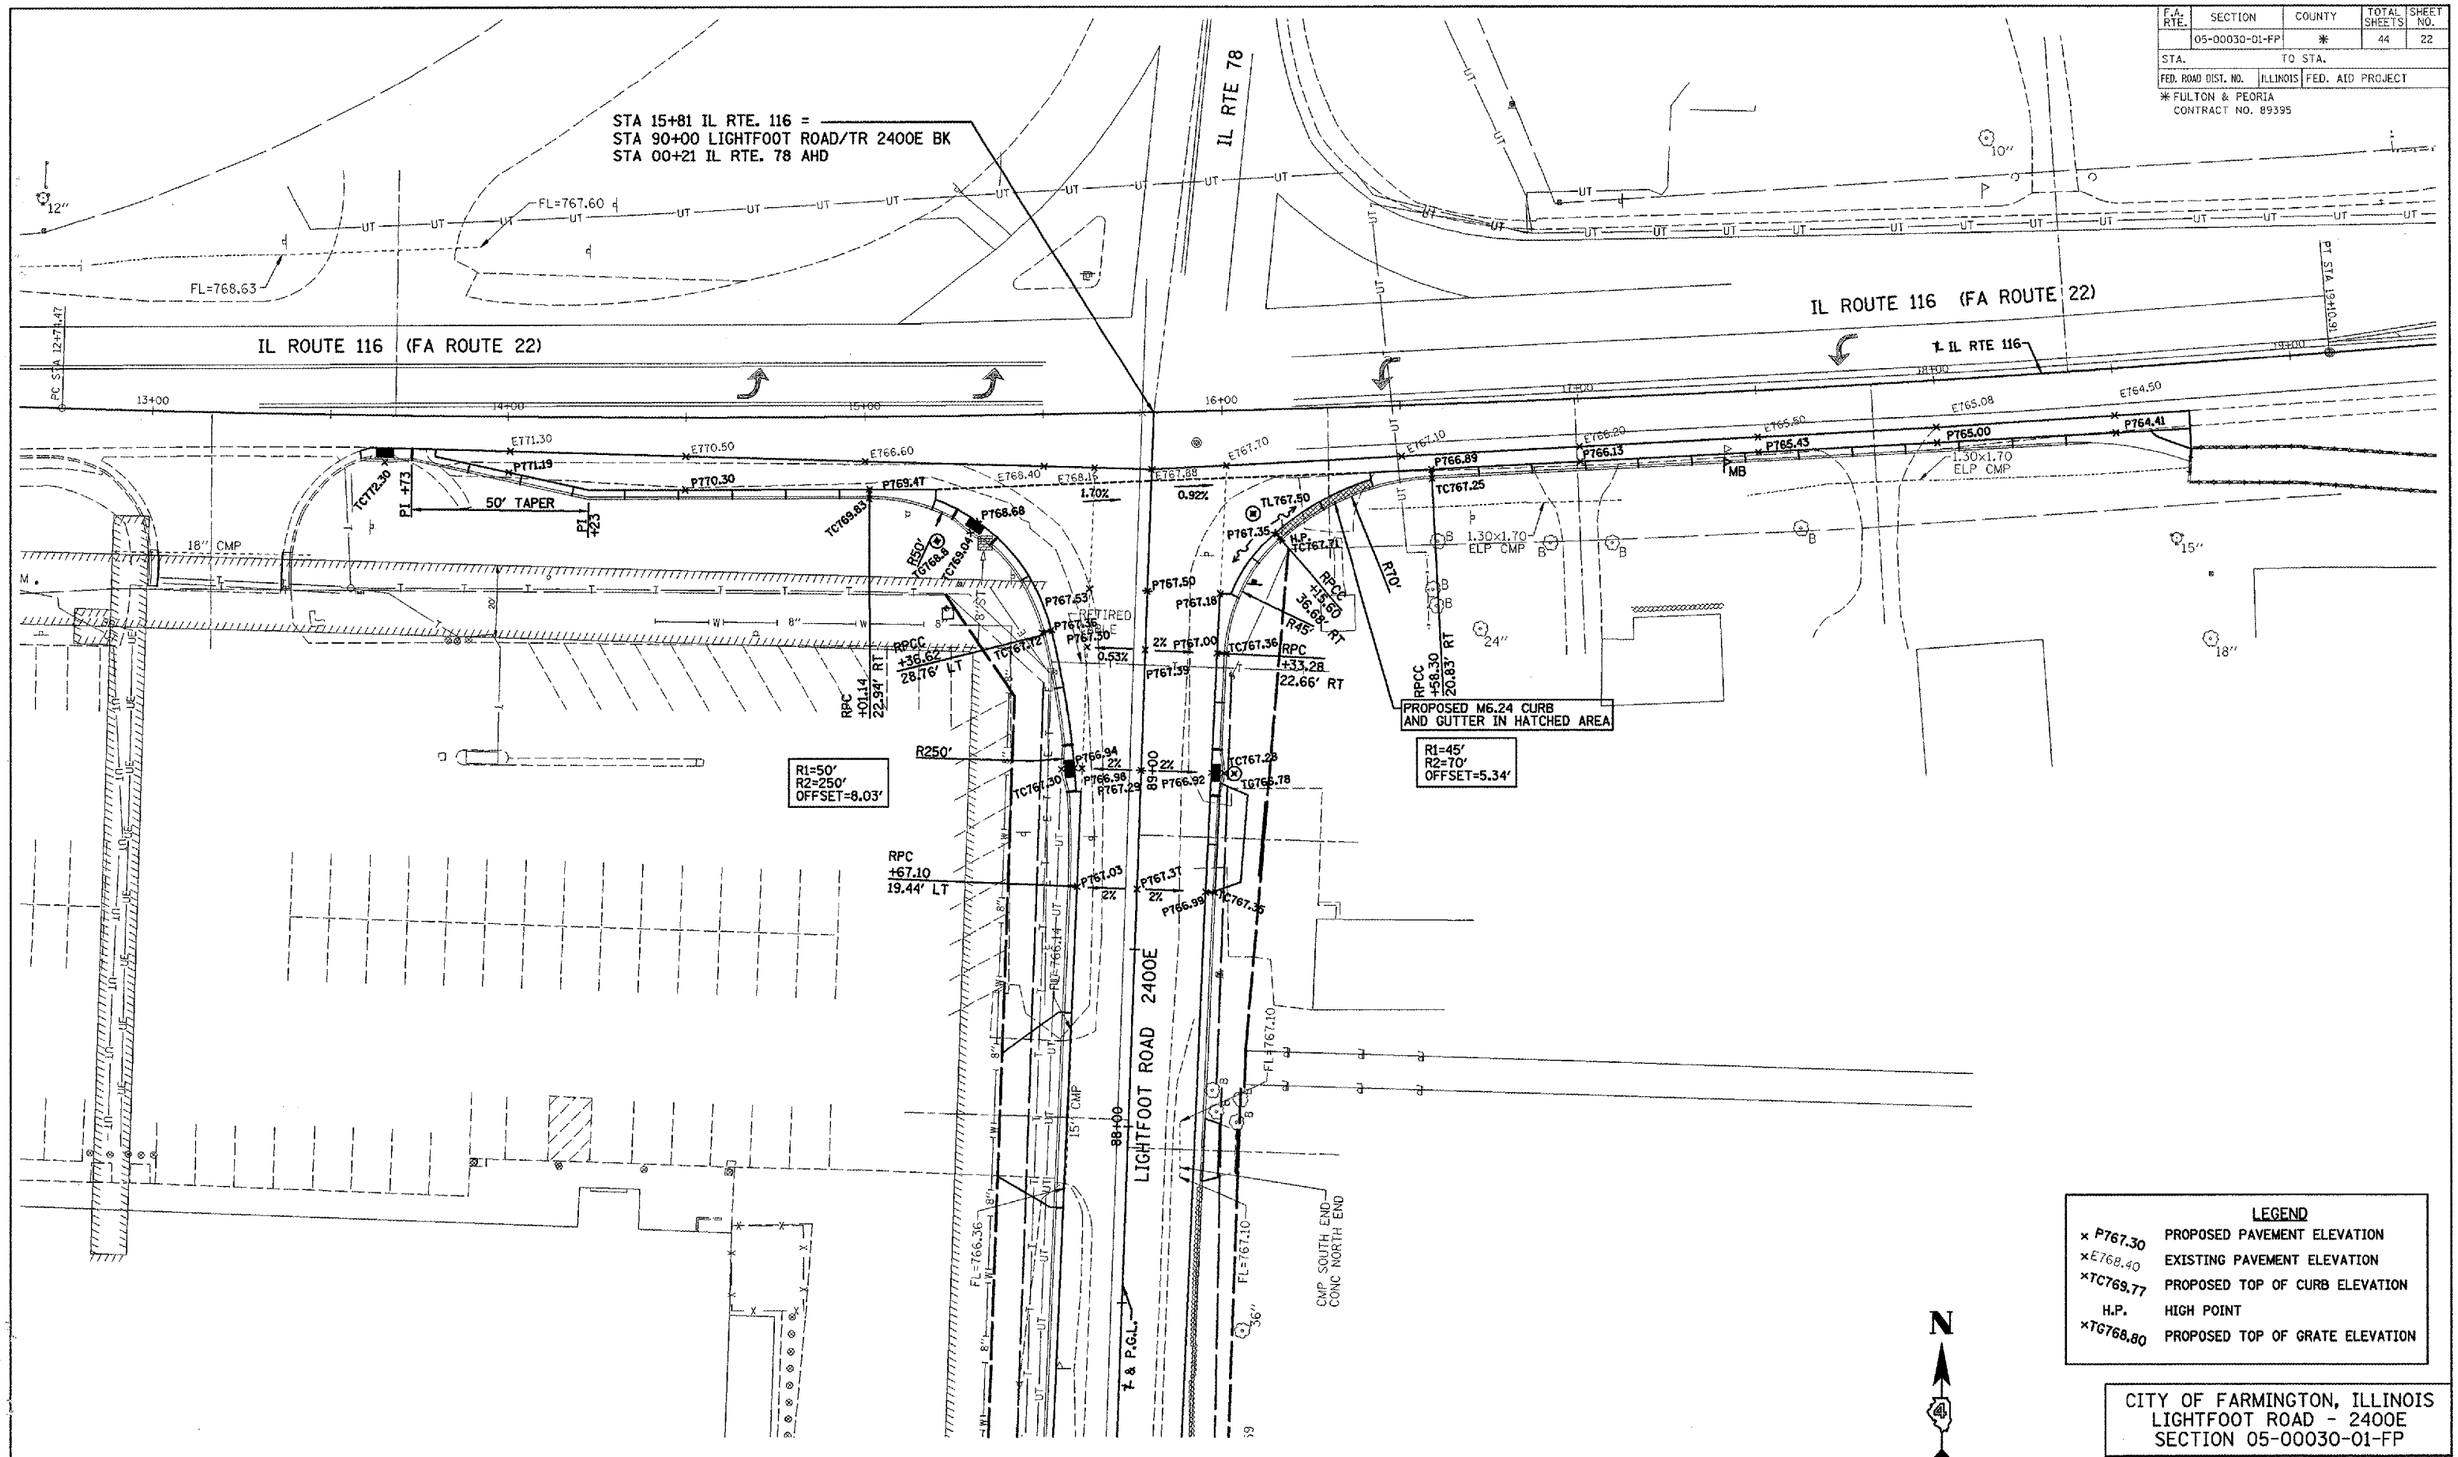

LEGEND

× P767.30	PROPOSED PAVEMENT ELEVATION
×E768.40	EXISTING PAVEMENT ELEVATION
×TC769.77	PROPOSED TOP OF CURB ELEVATION
H.P.	HIGH POINT
×TG768.80	PROPOSED TOP OF GRATE ELEVATION

CITY OF FARMINGTON, ILLINOIS
LIGHTFOOT ROAD - 2400E
SECTION 05-00030-01-FP

INTERSECTION DETAILS
AND ELEVATIONS

DRAWN BY DRR	Farnsworth GROUP 2709 McGraw Drive Bloomington, Illinois 61704 309/663-8435, 309/663-1571fax	FILE NO. 24-7613
DATE 11/06/06		BOOK NO. PEO-7&13
CHECKED BY RGD		SHEET NO. 22 OF 44