SECTION #	TOTAL SHEETS	SHEET NO.
06-00447-12-PV	50	37

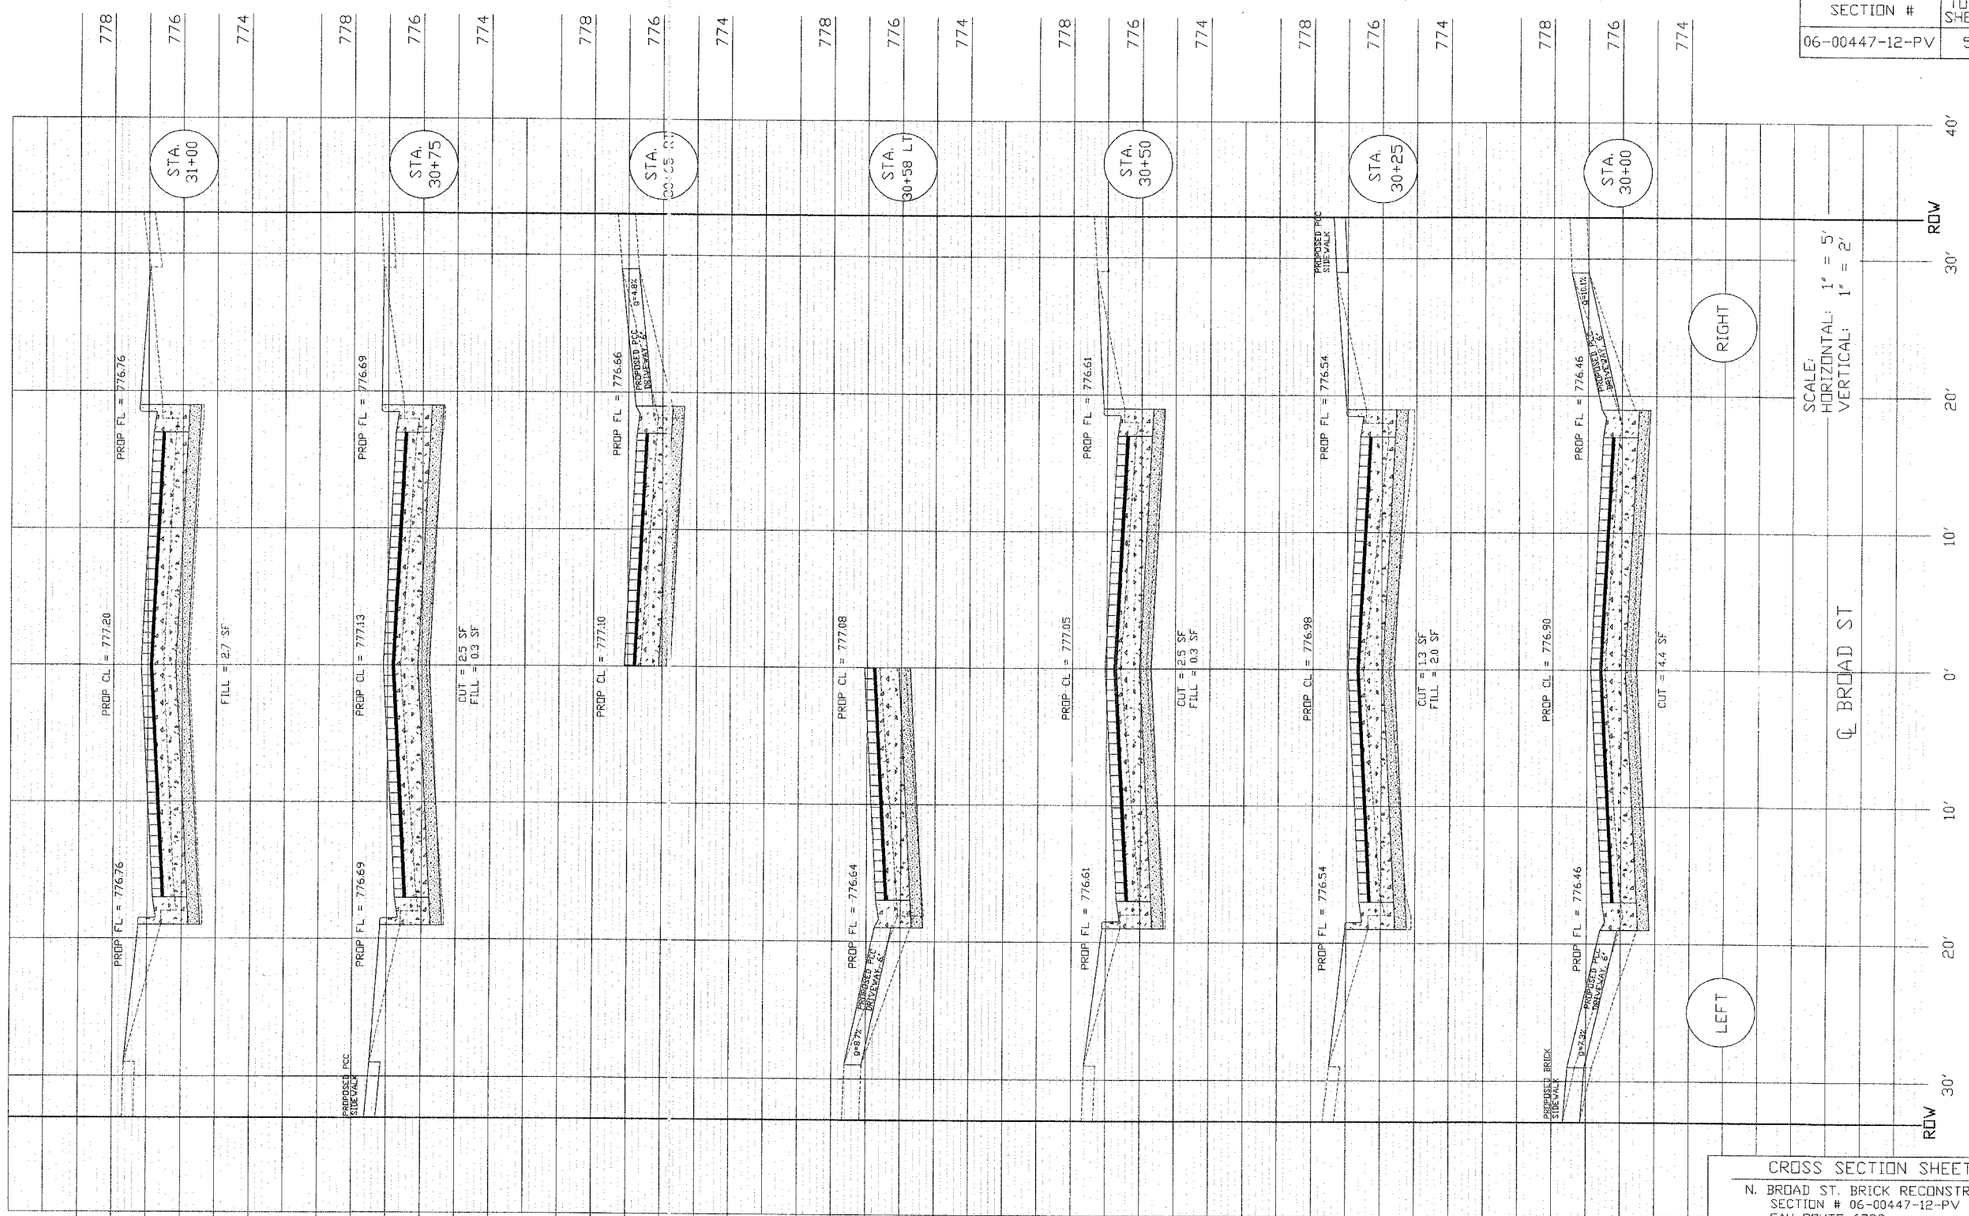

CROSS SECTION SHEET 16

N. BROAD ST. BRICK RECONSTRUCTION
SECTION # 06-00447-12-PV
FAU ROUTE 6793
FEDERAL PROJECT # TE-00D4(097)
JOB # C-94-029-07
CONTRACT # 89456

GALESBURG, ILLINOIS
Proud Past • Strong Future