CONTRACT NO. 91355

ROUTE NO.	SECTION	COUNTY	TOTAL SHEETS	SHEET NO.
--	05-00154-00-BR	VERMILION	54	9
STA.	TO STA.			
F.H.W.A. REG.	ILLINOIS	PROJECT		

PLAN	DATE
SURVEYED	
DRAWN	
NOTE BOOK	ALIGNMENT CHECKED
NO.	RT. OF WAY CHECKED

PROFILE	DATE
SURVEYED	
DRAWN	
NOTE BOOK	GRADES CHECKED
	S.M.s NOTED
NO.	STRUCTURE NOTATNS CHKD

MATCHLINE STA. 105+00. SEE SHEET 8 FOR CONTINUATION

MATCHLINE STA. 109+00. SEE SHEET 10 FOR CONTINUATION

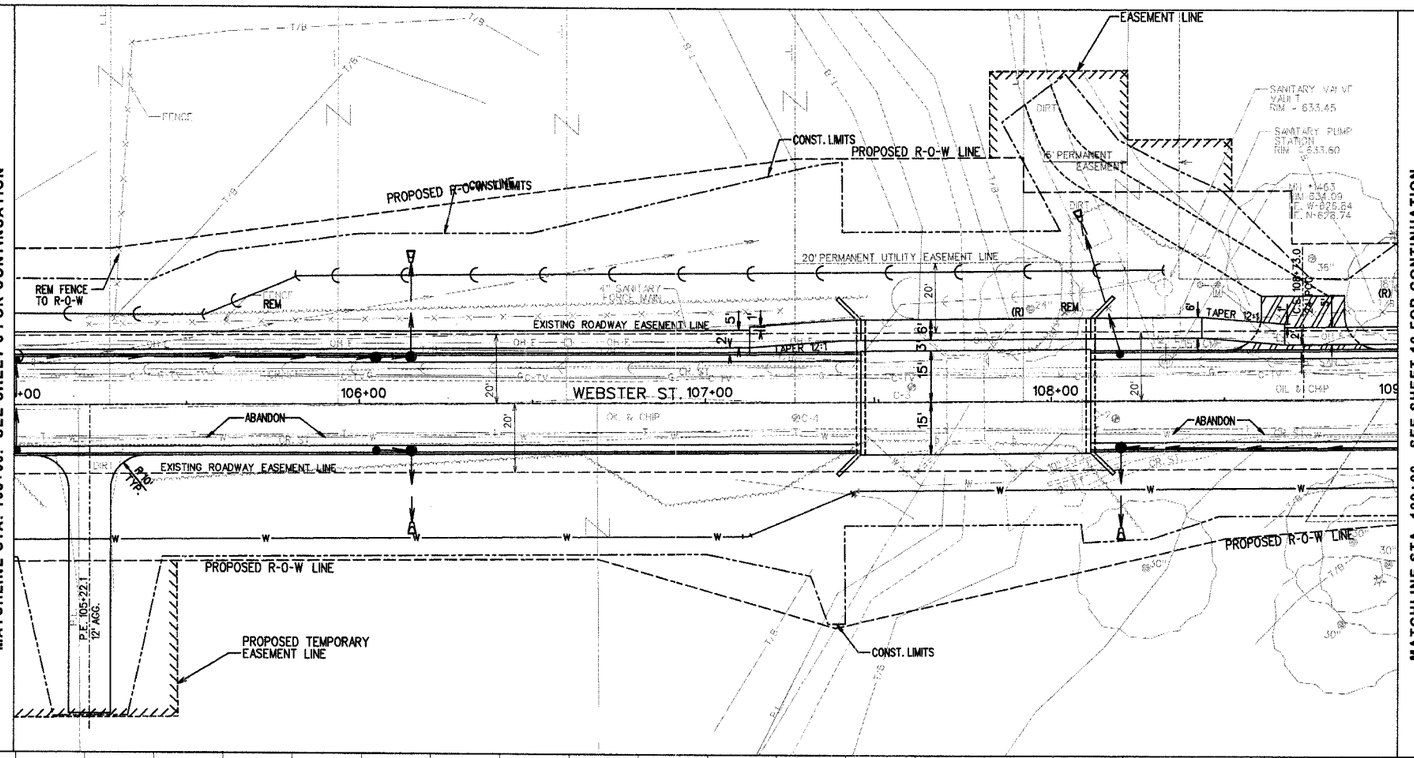

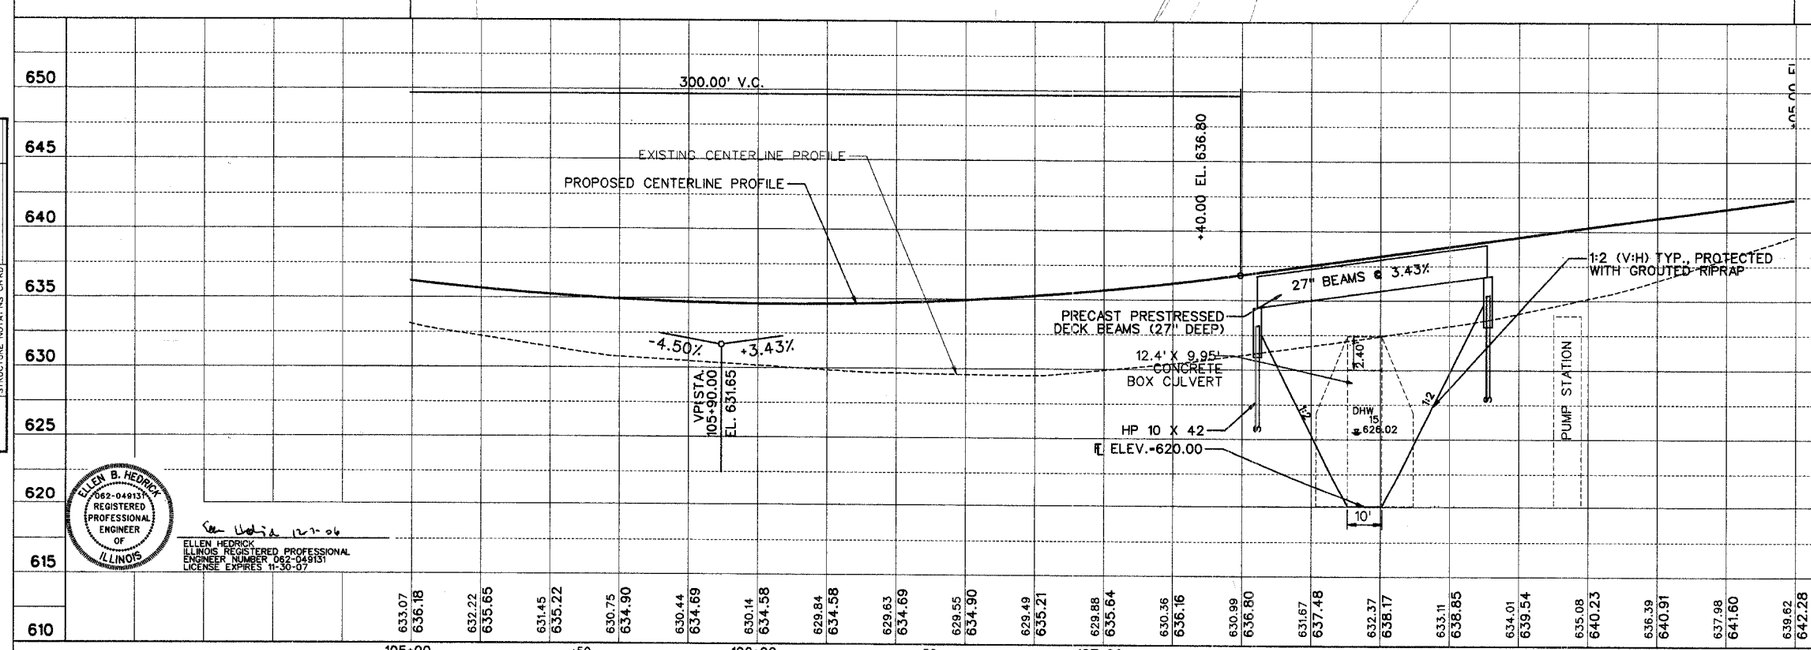

ELLEN B. HEDRICK
062-049131
REGISTERED PROFESSIONAL ENGINEER
OF
ILLINOIS

ELLEN HEDRICK
ILLINOIS REGISTERED PROFESSIONAL ENGINEER NUMBER 062-049131
LICENSE EXPIRES 11-30-07

GENERAL PLAN AND PROFILE
SHEET 2 OF 3

CATLIN WEBSTER STREET BRIDGE SECTION 05-00154-00-BR VERMILION COUNTY

05057

...\Plan sheets\Plan 2.dgn 12/6/2006 1:02:09 PM