ROUTE NO.	SECTION	COUNTY	TOTAL SHEETS	SHEET NO.
--	05-00154-00-BR	VERMILION	54	40
STA.	TO STA.			
F.H.W.A. REG.	ILLINOIS PROJECT			

ELLEN B. HEDRICK
062-049131
REGISTERED PROFESSIONAL ENGINEER OF ILLINOIS

ELLEN HEDRICK
ILLINOIS REGISTERED PROFESSIONAL
ENGINEER NUMBER 062-049131
LICENSE EXPIRES 11-30-07

FINAL SURVEY — DATE, BY, SURVEYED, PLOTTED, NOTE BOOK, NO., TEMPLATE, AREAS CHECKED

ORIGINAL SURVEY — DATE, BY, SURVEYED, PLOTTED, NOTE BOOK, NO., TEMPLATE, AREAS CHECKED

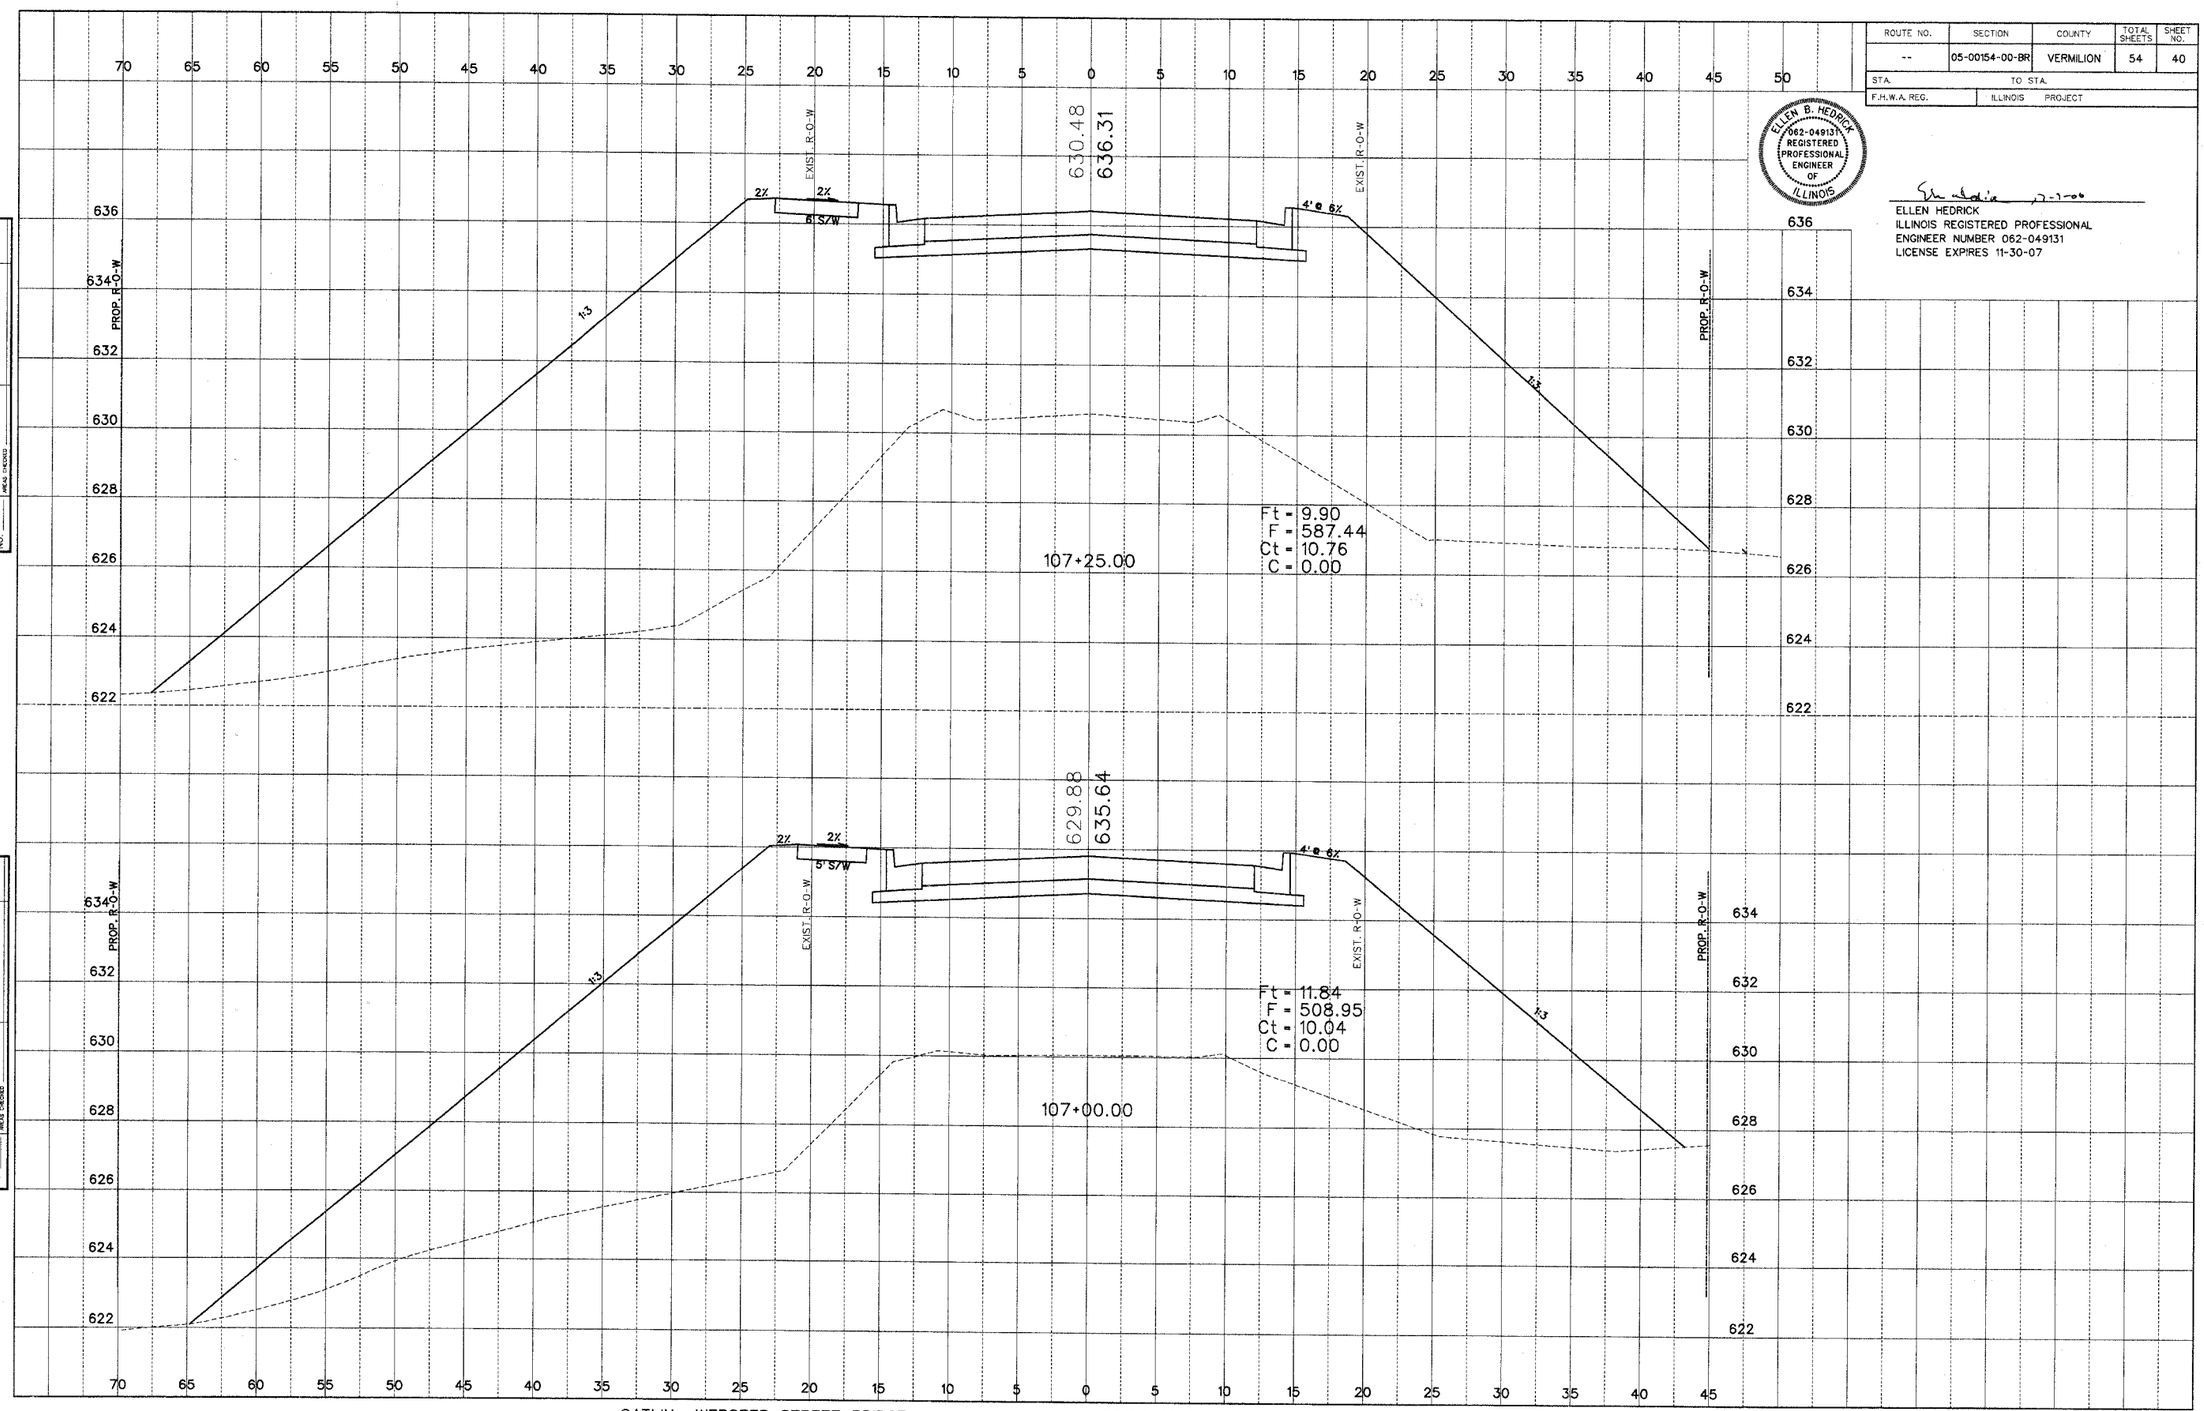

CATLIN WEBSTER STREET BRIDGE SECTION 05-00154-00-BR VERMILION COUNTY

...\05057 Cross Section Sheets.dgn 12/8/2006 4:30:06 PM