93426

F.A.U. RTE.	SECTION	COUNTY	TOTAL SHEETS	SHEET NO.
7902	•••	CHRISTIAN	67	5
STA.	-	TO STA.	-	
FED. ROAD DIST. NO.	ILLINOIS	FED. AID PROJECT		

••• 03-00055-00-FP

DESIGN		
INT.	DATE	REASON

PLOTS & CHECKS			
INT.	DATE	NO.	REASON

CHECKS		
INT.	DATE	REASON

FILE NAME = $FILE$
PLOT SCALE = $pltscale$ DRV = $PLOTTER$
PLOT DATE = $DATE$
PLOT TIME = $TIME$
OPERATOR = $USER$

HORIZONTAL CONTROL

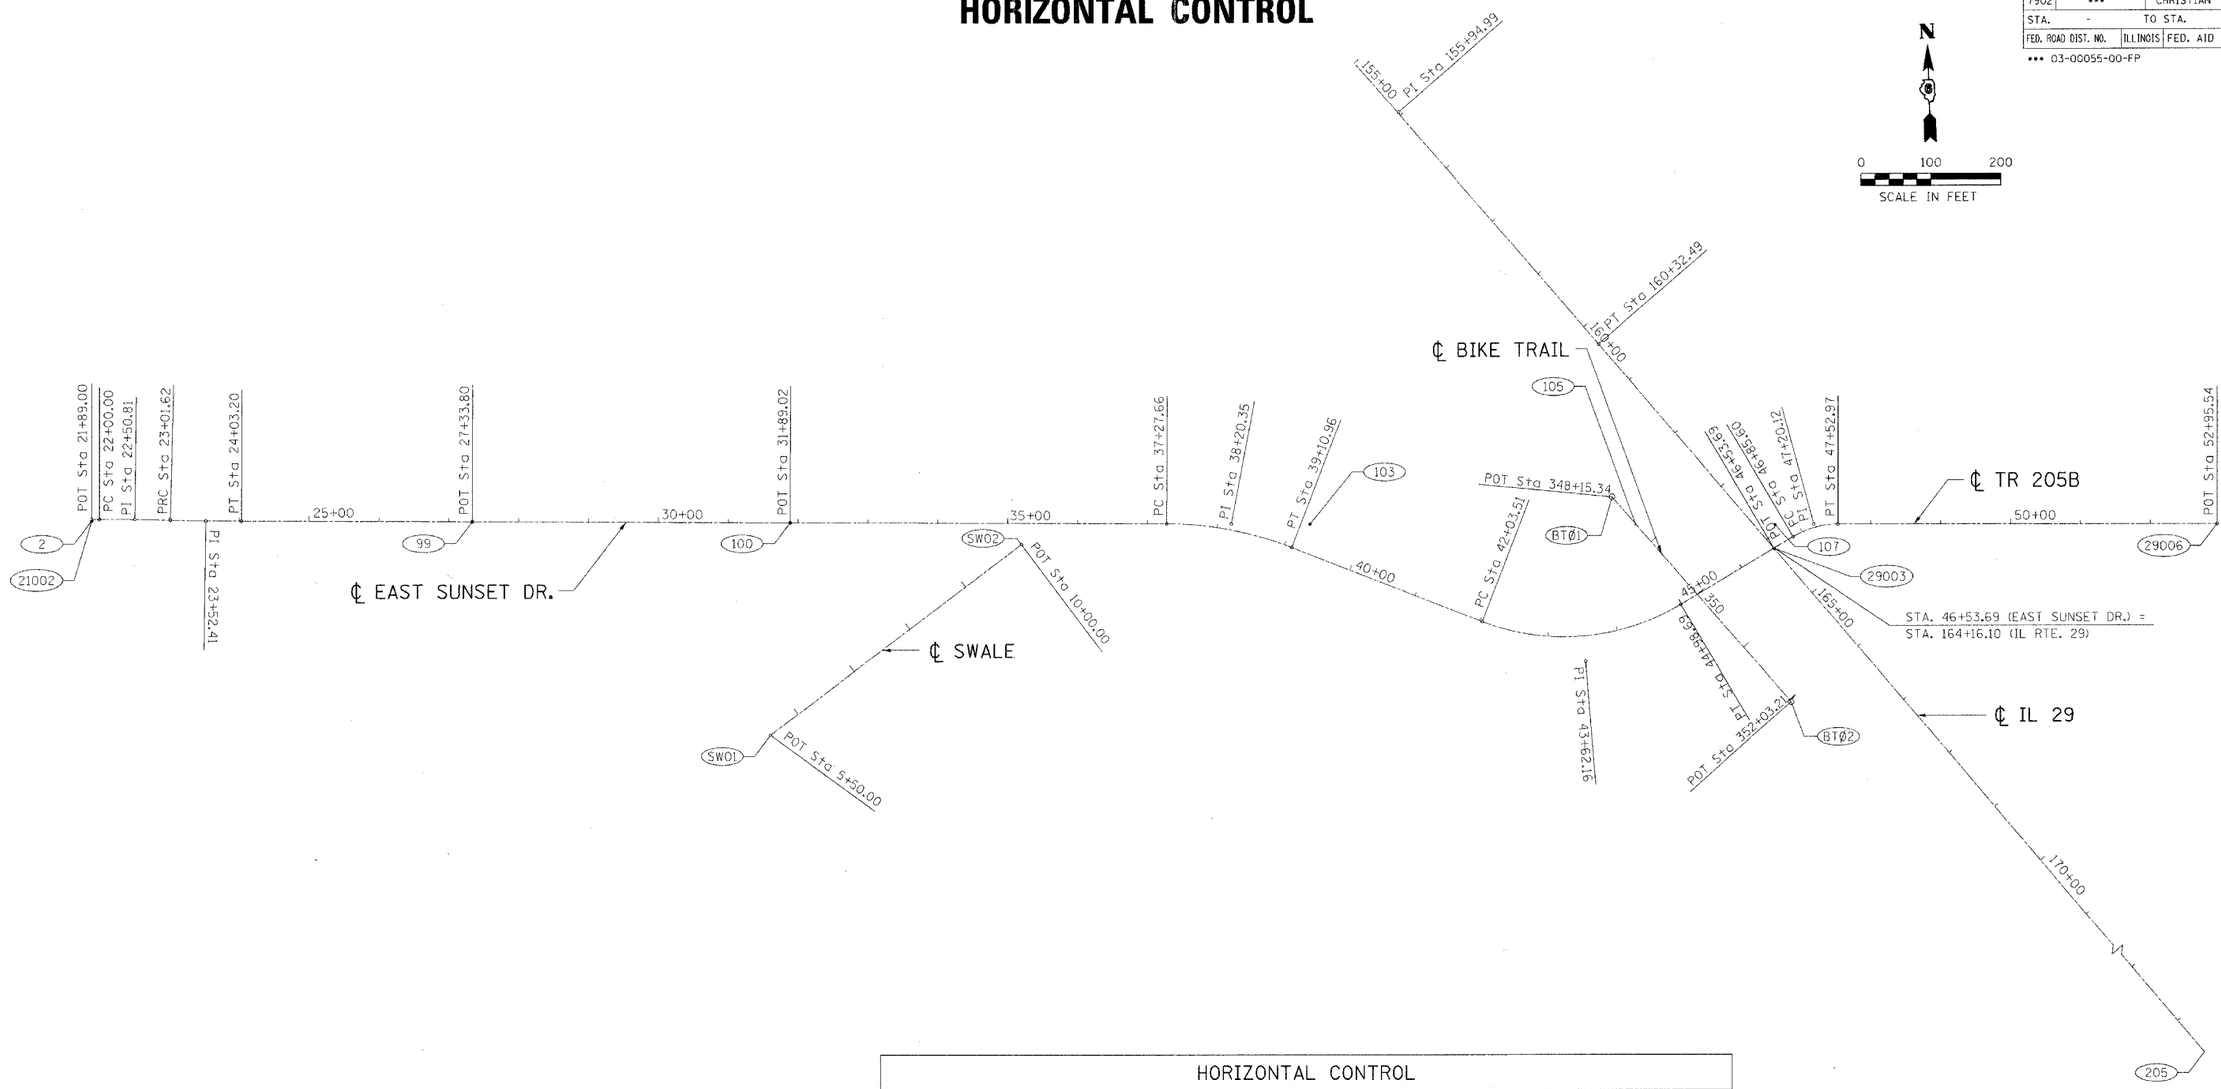

HORIZONTAL CONTROL

ALIGNMENT	POINT	NORTHING	EASTING	STATION	OFFSET	DESCRIPTION
EAST SUNSET DR.	2	110,000.0000	105,000.0000	21+89.00	2.00' RT.	PIPE
EAST SUNSET DR.	99	109,998.2727	105,544.7794	27+33.80	0	PIPE
EAST SUNSET DR.	100	109,996.8293	105,999.9950	31+89.02	0	PIPE
EAST SUNSET DR.	103	109,994.4711	106,743.7412	39+23.22	40.30' LT.	PIPE
EAST SUNSET DR.	105	109,992.9930	107,209.9189	45+01.26	130.52' LT.	MAG. NAIL
IL 29	107	109,992.3602	107,409.4979	163+92.12	23.10' LT.	PIPE

HORIZONTAL CONTROL

ALIGNMENT	POINT	NORTHING	EASTING	STATION	OFFSET	DESCRIPTION
EAST SUNSET DR.	21002	110,002.0000	105,000.0000	21+89.00	0	P.O.T.
EAST SUNSET DR.		110,002.0000	105,061.8104	22+50.81		P.I.
EAST SUNSET DR.		109,999.4820	105,153.3853	23+52.41		P.I.
EAST SUNSET DR.		109,994.8270	106,631.3180	38+20.35		P.I.
EAST SUNSET DR.		109,798.2650	107,138.4470	43+62.16		P.I.
EAST SUNSET DR.	29003	109,959.1136	107,407.7121	46+53.69	0	P.O.T.
TR 205B		109,993.1843	107,464.7460	47+20.12		P.I.
TR 205B	29006	109,992.8810	108,041.8420	52+95.54	0	P.O.T.
IL 29		110,580.2927	106,870.7195	155+94.99		P.I.
IL 29	205	108,764.0972	108,440.7718	179+95.74	0	P.O.T.
BIKE TRAIL	BT01	110,032.2055	107,176.0907	348+15.34	0	P.O.T.
BIKE TRAIL	BT02	109,741.3275	107,432.6686	352+03.21	0	P.O.T.
SWALE	SW01	109,694.5330	105,971.8150	5+50.00	0	P.O.T.
SWALE	SW02	109,965.7800	106,330.8670	10+00.00	0	P.O.T.

REVISIONS	
NAME	DATE
GSJ	6/9/06

ILLINOIS DEPARTMENT OF TRANSPORTATION

HORIZONTAL CONTROL

CITY OF TAYLORVILLE
EAST SUNSET DRIVE
IMPROVEMENTS

SCALE: VERT. 1" = 100'
HORIZ. 1" = 100'
DATE 5/29/03

DRAWN BY: BISHOP
DESIGNED BY: COLBROOK
CHECKED BY: COLBROOK

GREENE & BRADFORD, INC.
OF SPRINGFIELD
CONSULTING ENGINEERS
PROFESSIONAL DESIGN FIRM NO. 184-001670
PROFESSIONAL & STRUCTURAL ENGINEERING CORPORATION
(217) 793-3844, (217) 793-4077 (FAX), (e-mail) services@gb-corp.com

COMPUTER FILE NO. 02159HVC

PROJECT 02159
06/09/06-GSJ

IDOTPL-100 1"=100' 8/07/00

CITY OF TAYLORVILLE / EAST SUNSET DRIVE