93426

F.A.U. RTE.	SECTION	COUNTY	TOTAL SHEETS	SHEET NO.
7902	•••	CHRISTIAN	67	9
STA.	-	TO STA.	-	
FED. ROAD DIST. NO.	ILLINOIS	FED. AID PROJECT		

••• 03-00055-00-FP

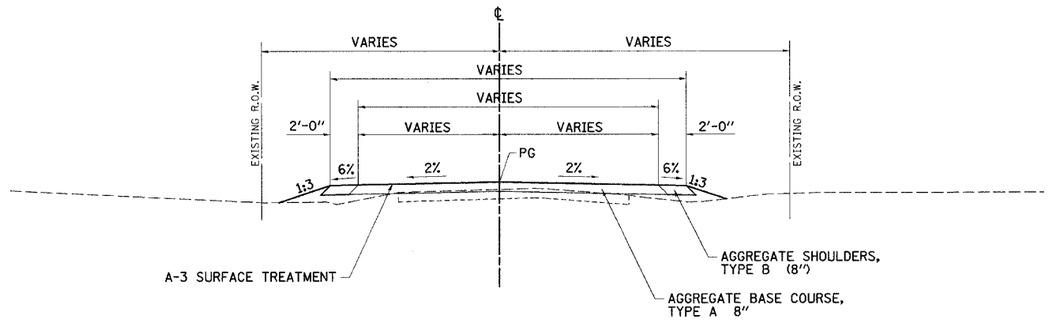

PROPOSED TYPICAL SECTION

TR 205B
STA. 47+83.58 TO STA. 48+83.58

••• 4'-0" STA. 46+65 TO STA. 47+52.97
2'-0" STA. 47+52.97 TO STA. 47+83.58

•• 4% STA. 46+65 TO STA. 47+52.97
6% STA. 47+52.97 TO STA. 47+83.58

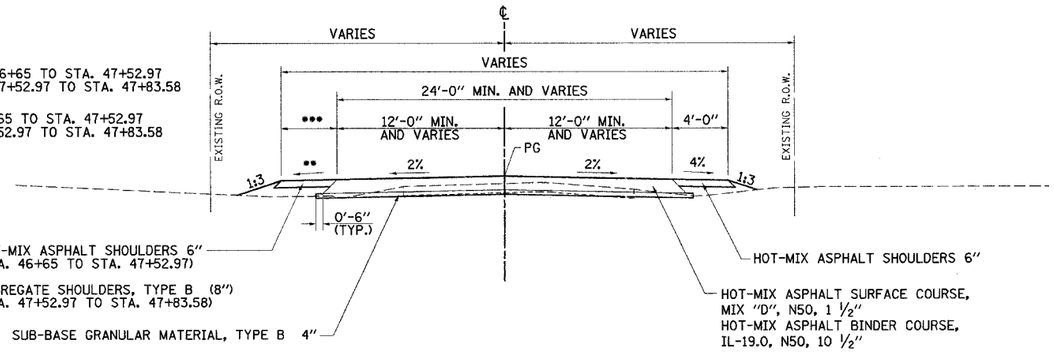

PROPOSED TYPICAL SECTION

TR 205B
STA. 46+65.87 TO STA. 47+83.58

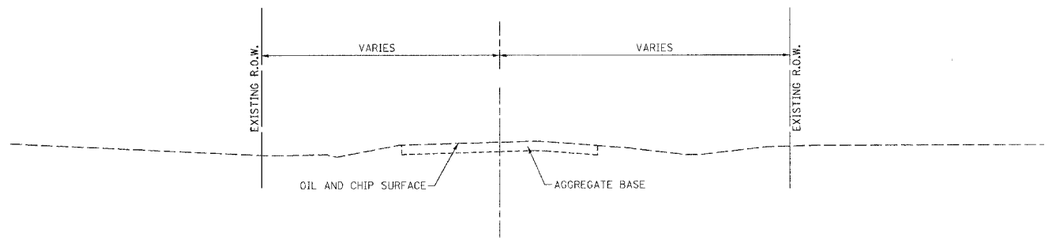

EXISTING TYPICAL SECTION

TR 205B
STA. 46+65 TO STA. 48+83.58

DESIGN

INT.	DATE	REASON

PLOTS & CHECKS

INT.	DATE	NO.	REASON

CHECKS

INT.	DATE	REASON

FILE NAME = i:\02159\DRAWINGS\TYPSEC.dgn
PLOT SCALE = 5.000 '/ INCH
PLOT DATE = 10/31/2006
PLOT TIME = 10:52:18 AM
OPERATOR = gr@gm
ACRV = XES.8850.ENG.plt

REVISIONS	
NAME	DATE
GSJ	6/9/06

ILLINOIS DEPARTMENT OF TRANSPORTATION

TYPICAL SECTIONS

CITY OF TAYLORVILLE
EAST SUNSET DRIVE
IMPROVEMENTS

SCALE: VERT. 1" = 5'
HORIZ. 1" = 5'
DATE 5/29/03

DRAWN BY: SUTHEARD
DESIGNED BY: COLBROOK
CHECKED BY: COLBROOK

GREENE & BRADFORD, INC. OF SPRINGFIELD
CONSULTING ENGINEERS
SPRINGFIELD, ILLINOIS 62707
PROFESSIONAL DESIGN FIRM NO. 184.000211
(217) 793-8844 (217) 793-8221 FAX

COMPUTER FILE NO. TYPSEC-04
PROJECT 02159
06/09/06-GSJ

IDOTPL-5 1"=5' 8/07/00