93426

F.A.U. RTE.	SECTION	COUNTY	TOTAL SHEETS	SHEET NO.
7902	***	CHRISTIAN	67	19
STA. 168+00.00		TO STA. 179+00.00		
FED. ROAD DIST. NO.	ILLINOIS	FED. AID PROJECT		

*** 03-00055-00-FP

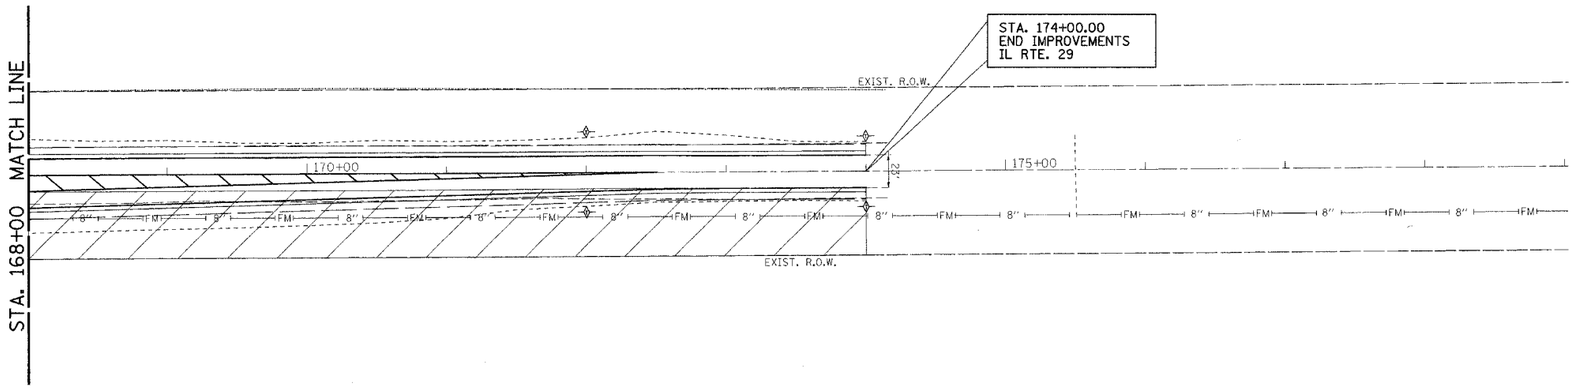

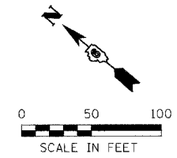

WORK AREA

STAGE 1

REVISION	DATE	BY
IDOT REVIEW	6/12/06	GSJ

GREENE & BRADFORD, INC.
OF SPRINGFIELD
CONSULTING ENGINEERS
INDIGENOUS FUNDS DRIVE
SPRINGFIELD, ILLINOIS 62707
PROFESSIONAL DESIGN FIRM NO. 184-00078
PROFESSIONAL & STRUCTURAL ENGINEERING CORPORATION
(217) 753-6844, (217) 753-6127 (FILE MAIL) - ooddgreenebradfordfor@ucom

COMPUTER FILE NO. STAGE1-02

PROJECT: 02159
06/12/06-GSJ

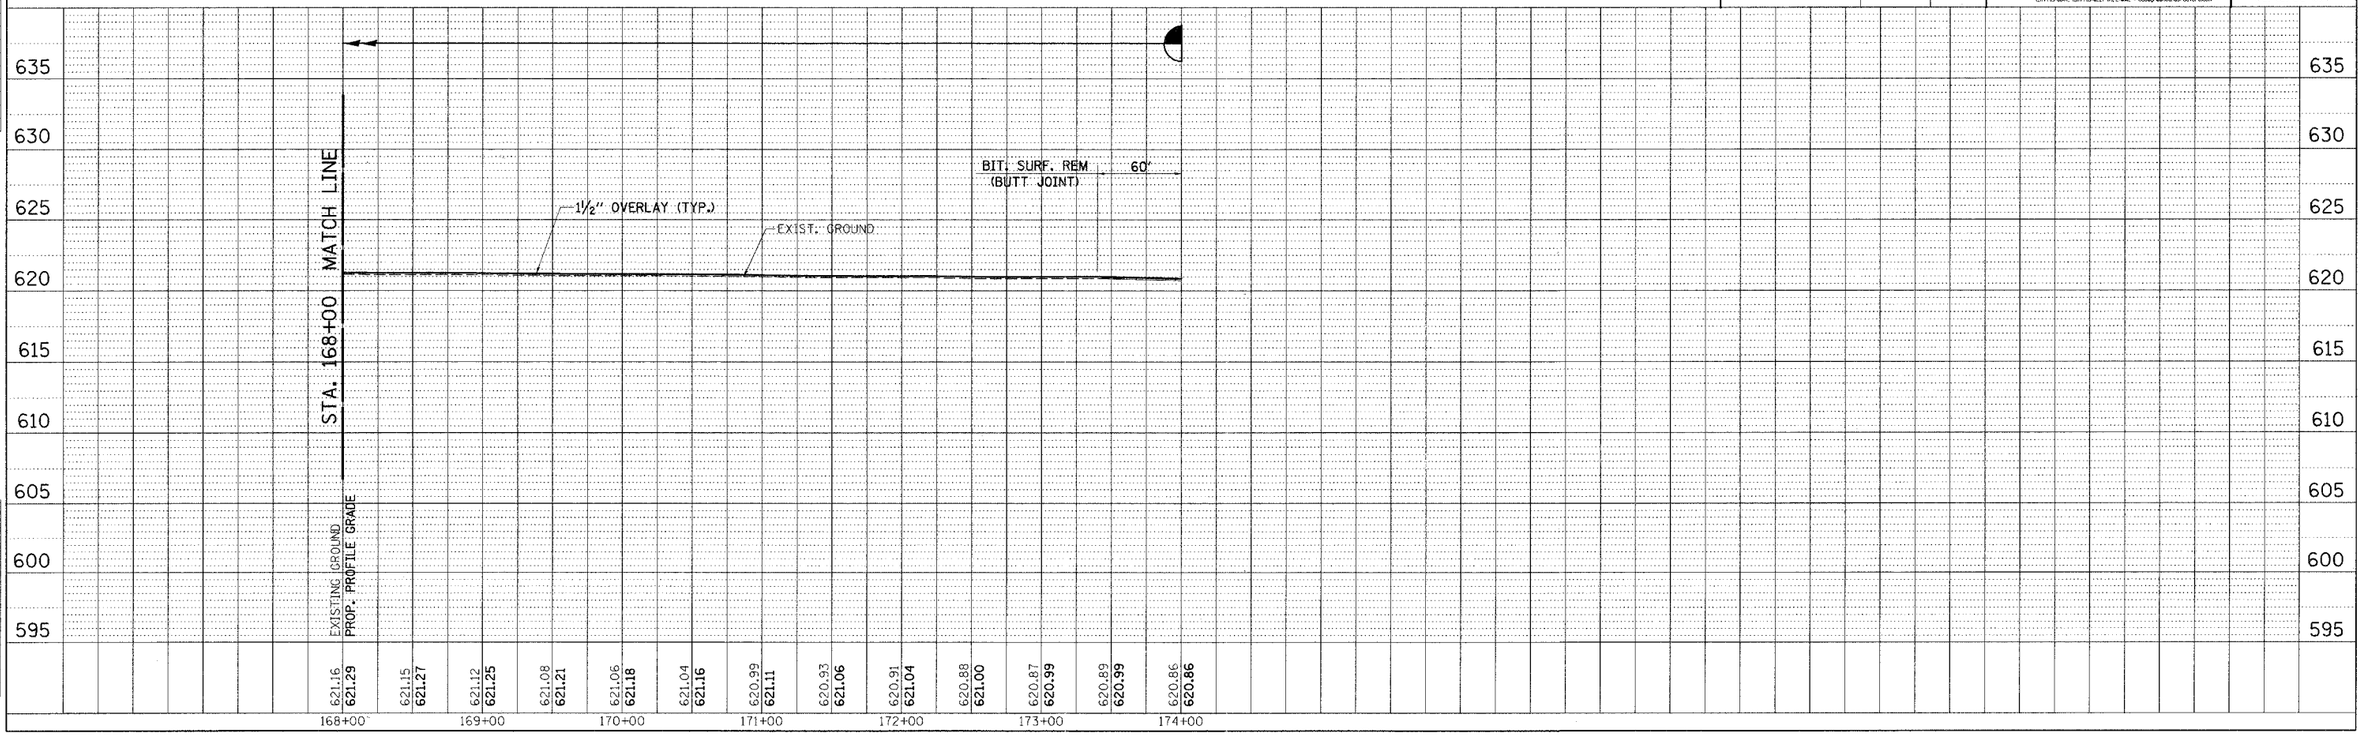

IDOTPP-50 - 1:50 8/07/00

STAGE 1 TRAFFIC CONTROL - CITY OF TAYLORVILLE / IL RTE. 29