93426

F.A.U. RTE.	SECTION	COUNTY	TOTAL SHEETS	SHEET NO.
7902	03-00055-00-FP	CHRISTIAN	67	34
STA. 29+50.00		TO STA. 30+50.00		
FED. ROAD DIST. NO.	ILLINOIS	FED. AID PROJECT		

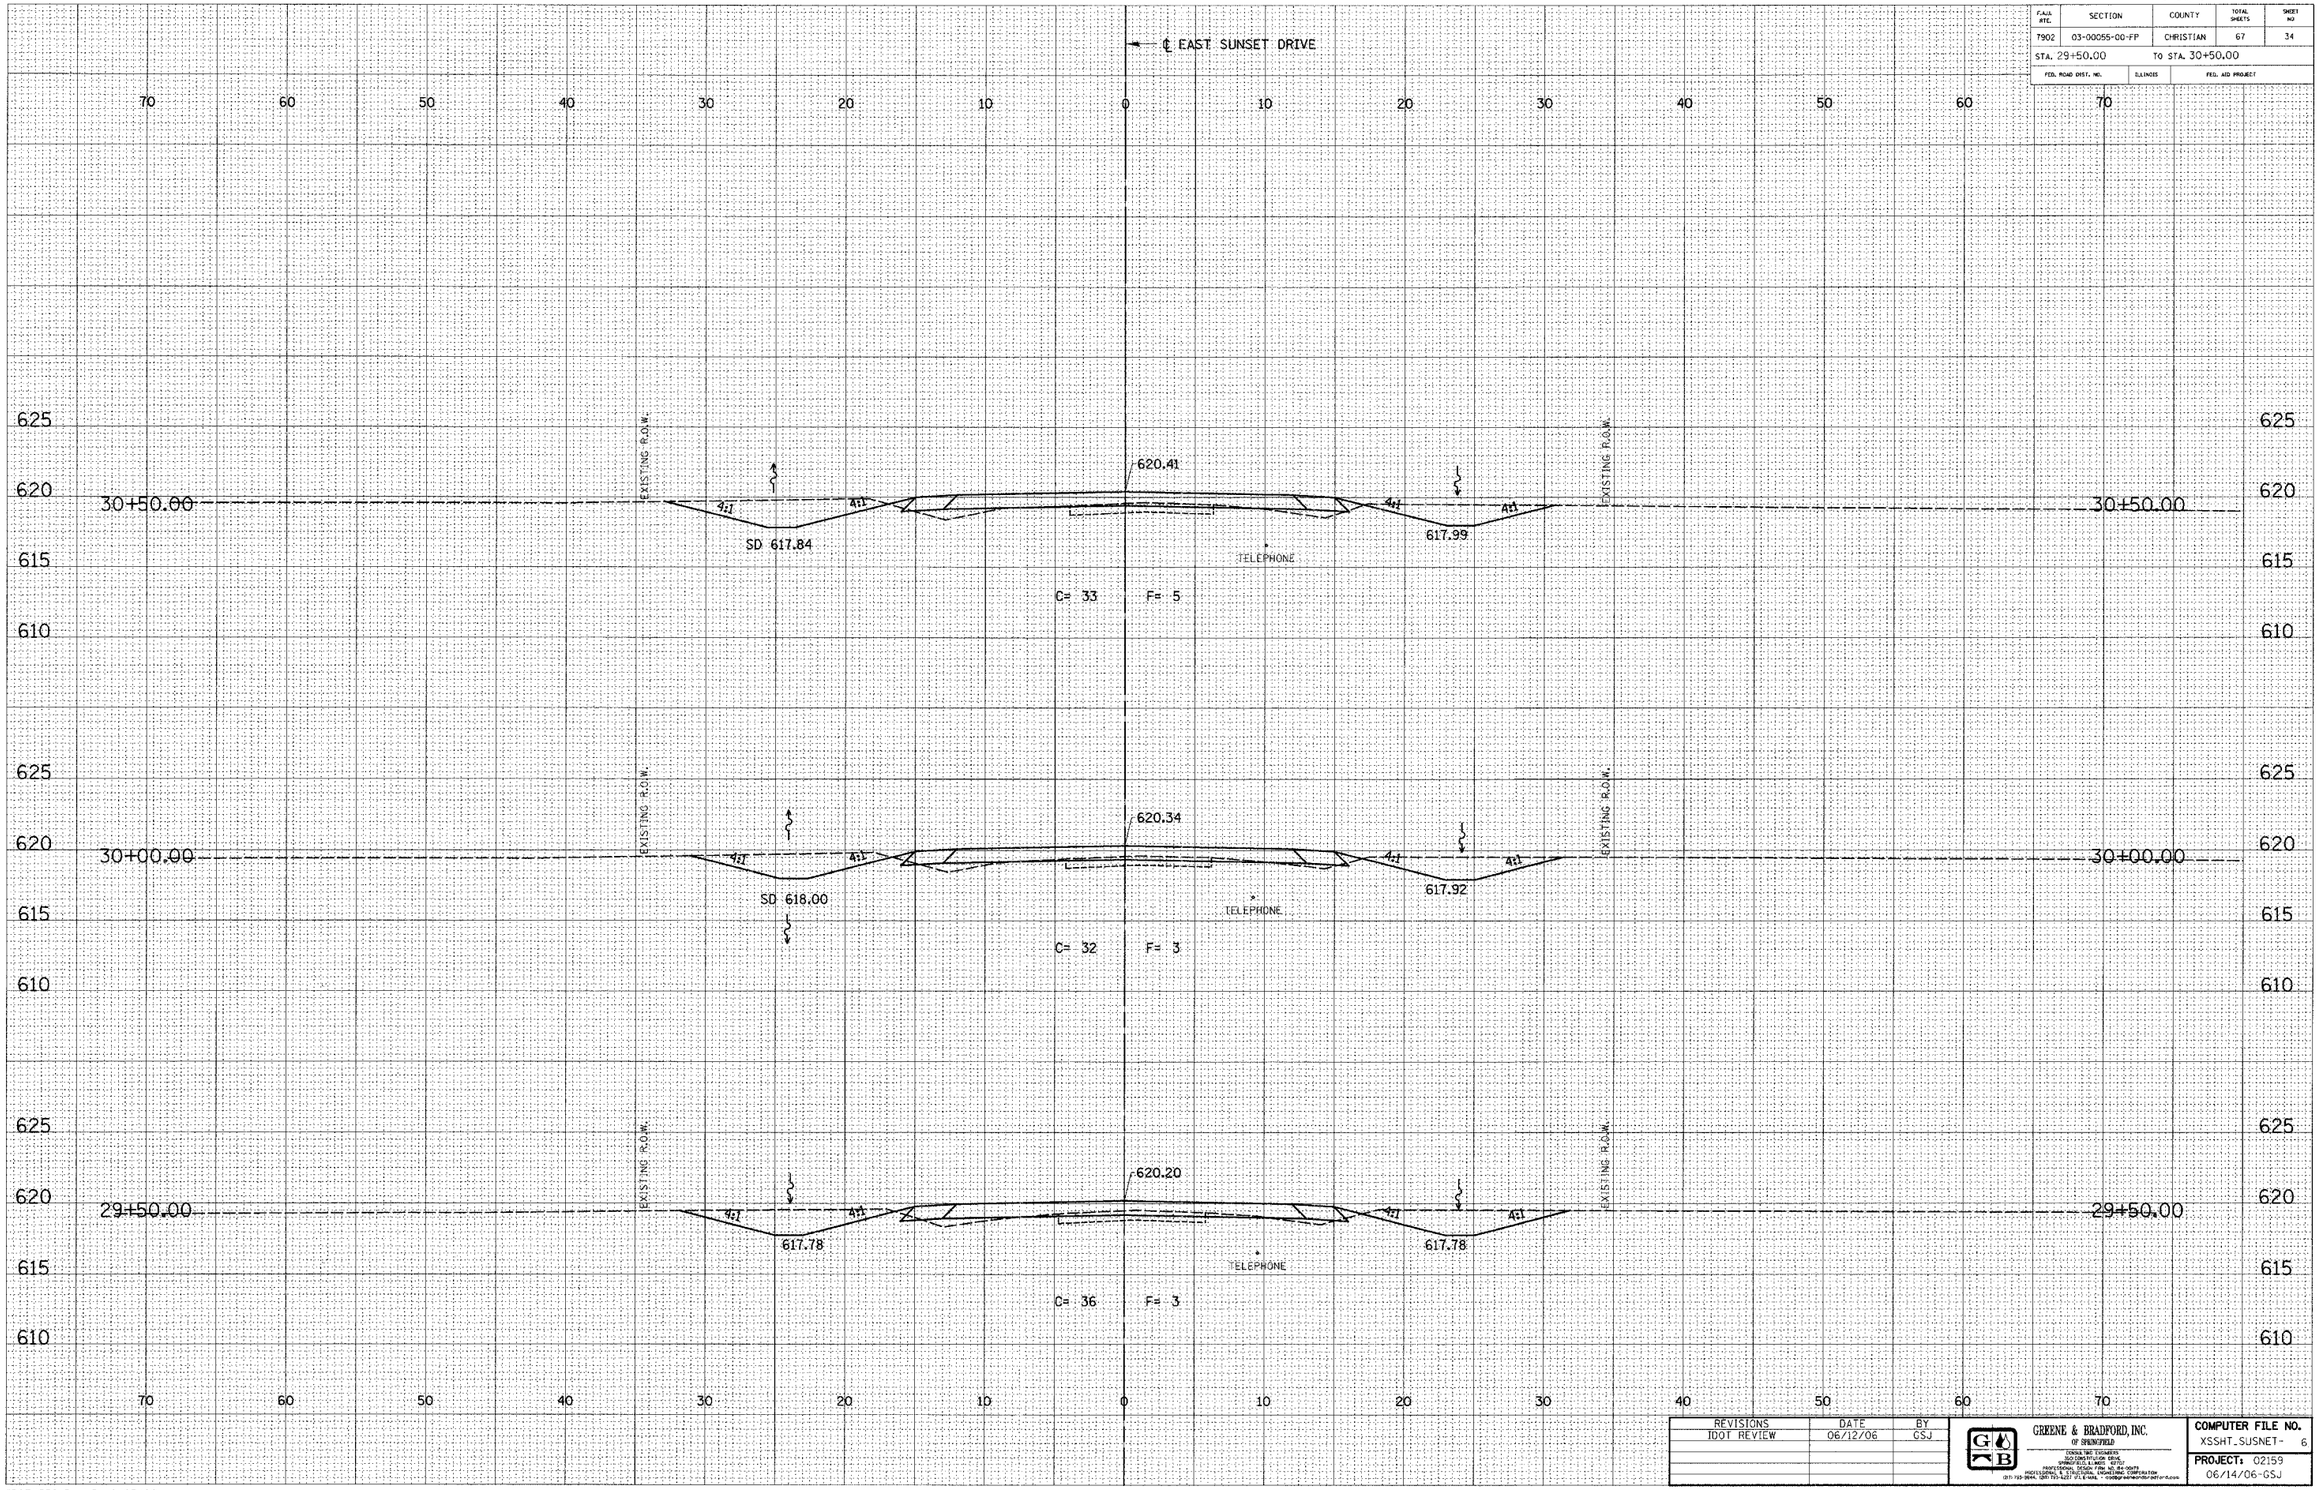

DESIGN

INT.	DATE	REASON

ORIGINAL SURVEY / FINAL SURVEY
NOTE BOOK NO.
SURVEYED / PLOTTED / TEMPLATE / AREAS / AREAS CHECKED
BY
DATE

PLOTS & CHECKS

INT.	DATE	NO.	REASON

SURVEYED / PLOTTED / TEMPLATE / AREAS / AREAS CHECKED
BY
DATE

FILE NAME = $FILE$
PLOT SCALE = $pltscale$ DRV = $PLOTTER$
PLOT DATE = $DATE$
PLOT TIME = $TIME$
OPERATOR = $USER$

CHECKS

INT.	DATE	REASON

IDOTXSEC-5 1:5 8/07/00

REVISIONS	DATE	BY
IDOT REVIEW	06/12/06	GSJ

GREENE & BRADFORD, INC. OF SPRINGFIELD
CONSULTING ENGINEERS
ISO CONSTITUTION DRIVE,
SPRINGFIELD, ILLINOIS 62703
PROFESSIONAL DESIGN FIRM NO. 184-000179
MECHANICAL & STRUCTURAL ENGINEERING CORPORATION
(217) 793-3944, (217) 793-4227 (FAX) - GBB@GREENEANDBRADFORD.COM

COMPUTER FILE NO. XSSHT_SUSNET- 6
PROJECT: 02159 06/14/06-GSJ

CITY OF TAYLORVILLE / EAST SUNSET DRIVE IMPROVEMENTS

N:\Highway\projects\02159\dgn\xssht_susnet.dgn 7/24/2006 2:03:06 PM User = gsoja