93426

| F.A.I. RTE. | SECTION | COUNTY | TOTAL SHEETS | SHEET NO. |
|---|---|---|---|---|
| 7902 | 03-00055-00-FP | CHRISTIAN | 67 | 37 |
| STA. 33+60.00 | TO STA. 34+50.00 | | | |
| FED. ROAD DIST. NO. | ILLINOIS | FED. AID PROJECT | | |

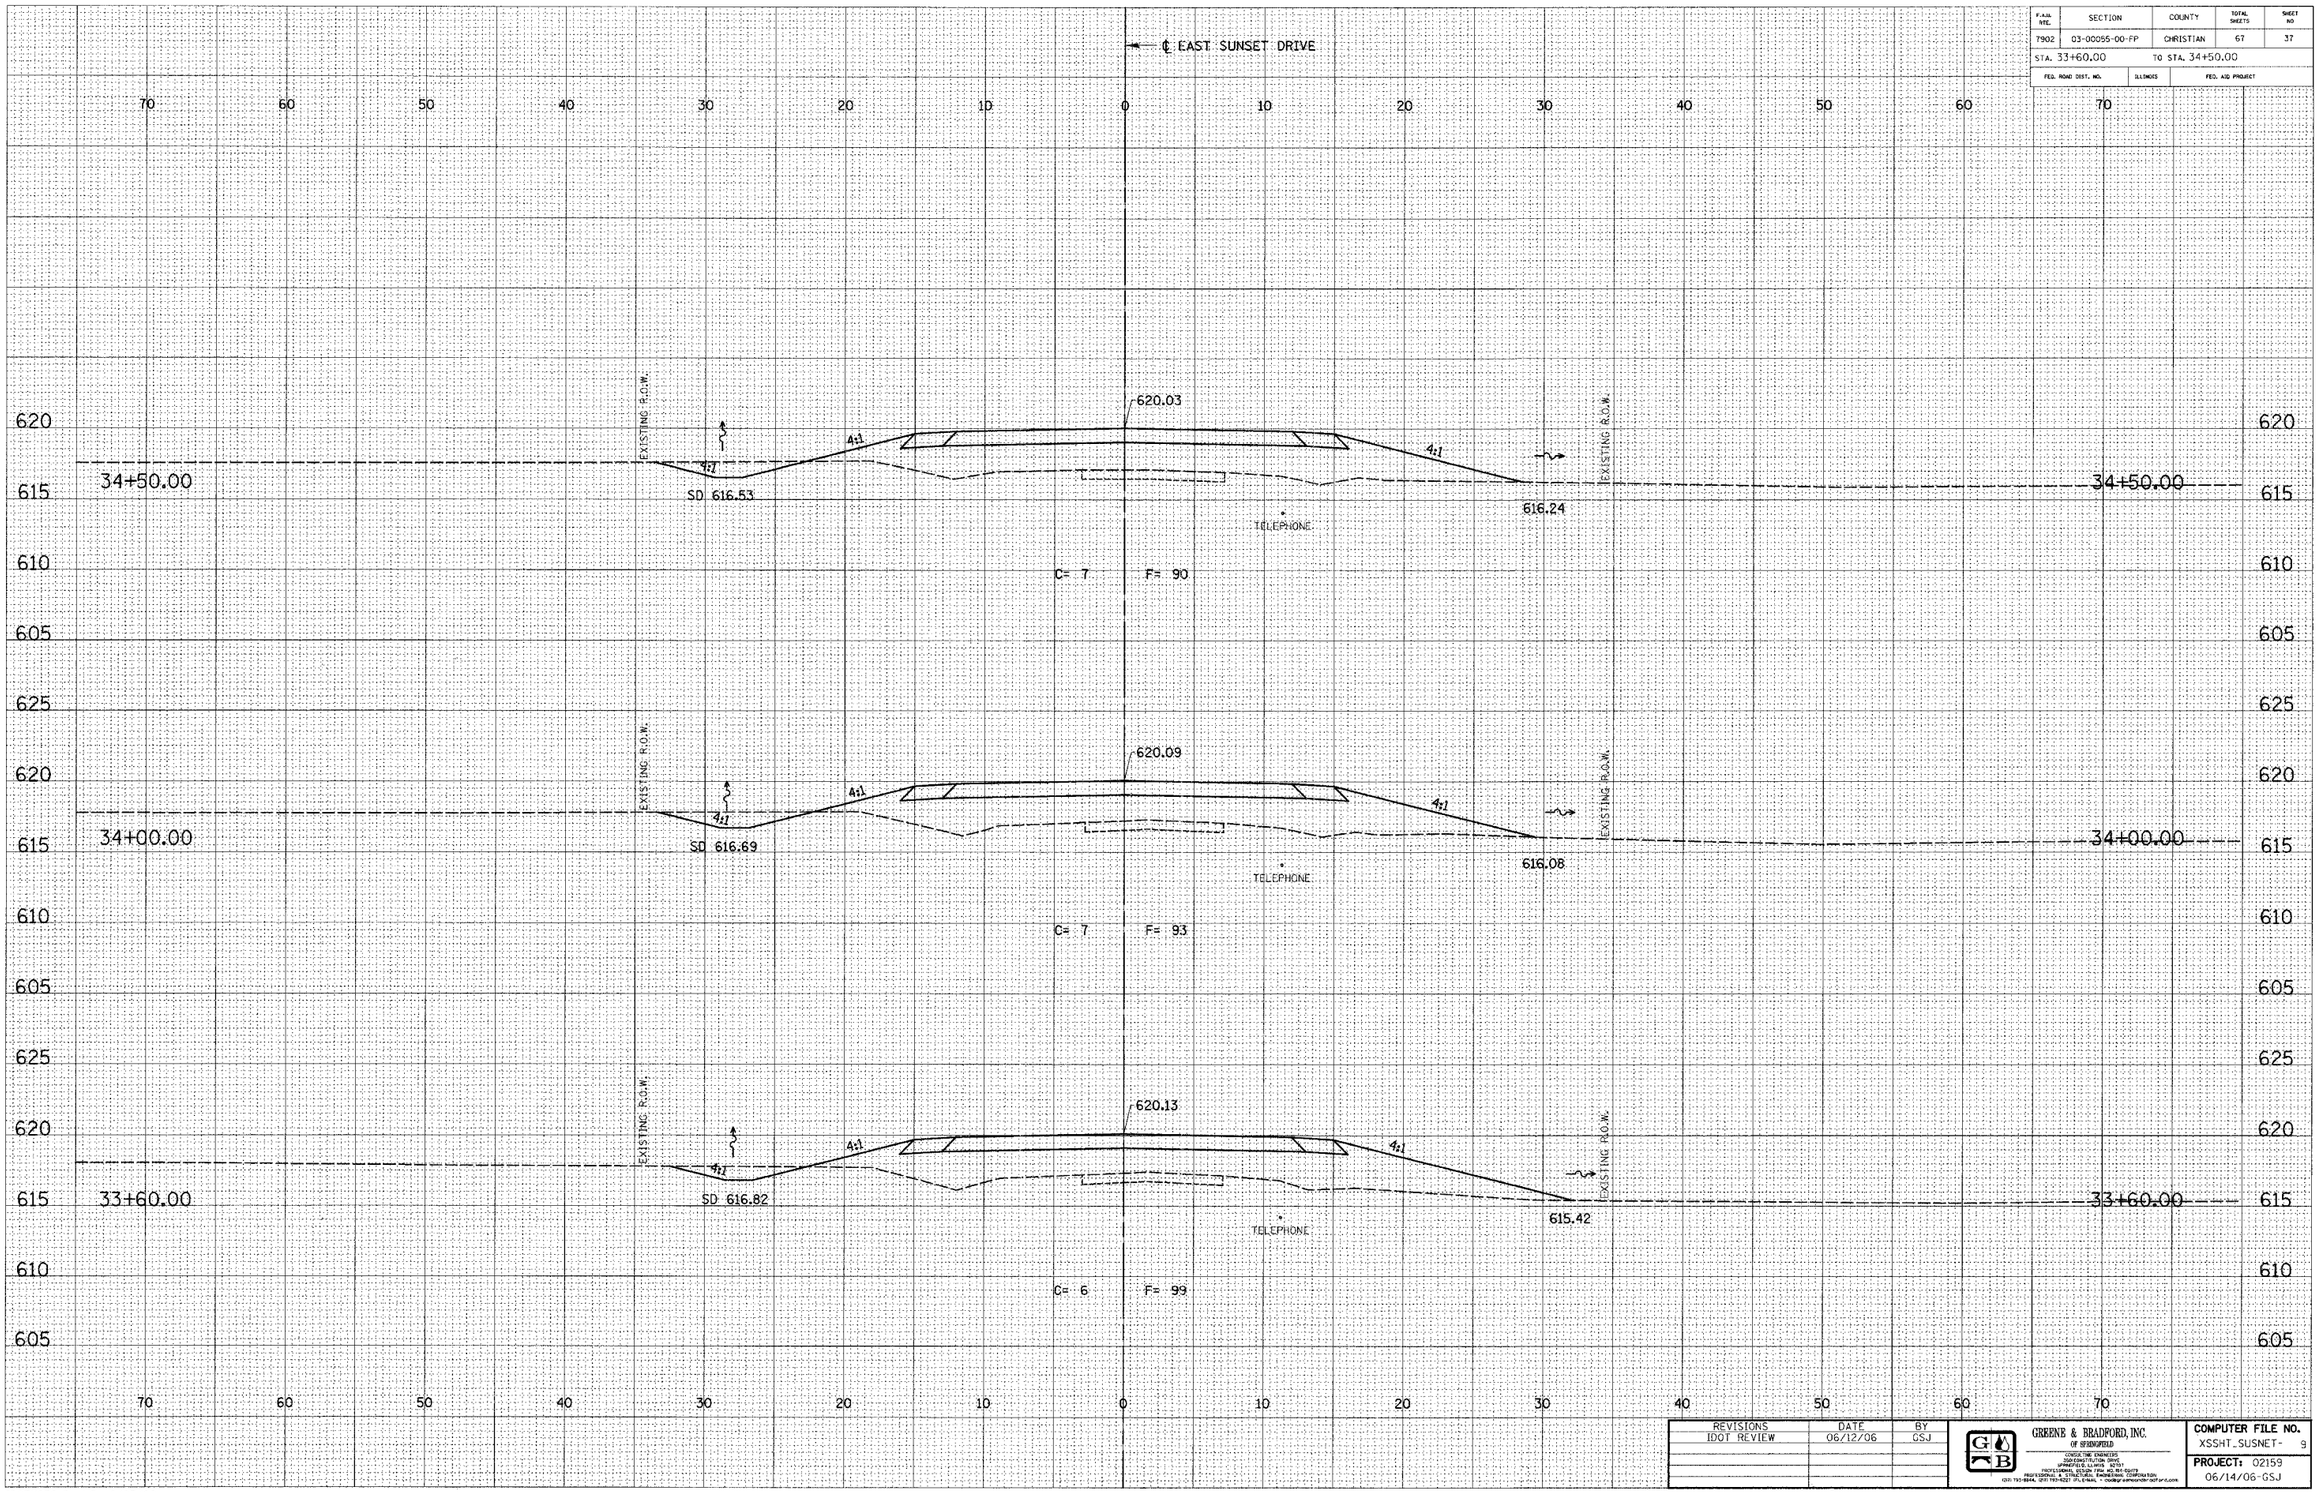


DESIGN

| INT. | DATE | REASON |
|---|---|---|

ORIGINAL SURVEY / FINAL SURVEY — NOTE BOOK — NO. — SURVEYED — PLOTTED — TEMPLATE — AREAS — AREAS CHECKED — BY — DATE

PLOTS & CHECKS

| INT. | DATE | NO. | REASON |
|---|---|---|---|

FILE NAME = $FILE$
PLOT SCALE = $prscale$ DRV = $PLOTTER$
PLOT DATE = $DATE$
PLOT TIME = $TIME$
OPERATOR = $USER$

CHECKS

| INT. | DATE | REASON |
|---|---|---|

IDOTXSEC-5 1:5 8/07/00

| REVISIONS | DATE | BY |
|---|---|---|
| IDOT REVIEW | 06/12/06 | GSJ |

GREENE & BRADFORD, INC. OF SPRINGFIELD
CONSULTING ENGINEERS
3304 CONSTITUTION DRIVE
POST OFFICE BOX 3610
SPRINGFIELD, ILLINOIS 62708
PROFESSIONAL & STRUCTURAL ENGINEERING CORPORATION
(217) 793-8944, (217) 793-9221 (FAX) E-MAIL: GSJ@GREENEBRADFORD.COM

COMPUTER FILE NO. XSSHT_SUSNET- 9
PROJECT: 02159
06/14/06-GSJ

CITY OF TAYLORVILLE / EAST SUNSET DRIVE IMPROVEMENTS