93426

F.A.M. RTE.	SECTION	COUNTY	TOTAL SHEETS	SHEET NO
7902	03-00055-00-FP	CHRISTIAN	67	38
STA. 34+67.93		TO STA. 35+20.00		
FED. ROAD DIST. NO.	ILLINOIS	FED. AID PROJECT		

DESIGN

INT.	DATE	REASON

ORIGINAL SURVEY / FINAL SURVEY — NOTE BOOK — NO. — BY — DATE

SURVEYED
PLOTTED
TEMPLATE
AREAS
AREAS CHECKED

FILE NAME = $FILE$
PLOT SCALE = $PLOTSCALE$ DRV = $PLOTTER$
PLOT DATE = $DATE$
PLOT TIME = $TIME$
OPERATOR = $USER$

PLOTS & CHECKS

INT.	DATE	NO.	REASON

CHECKS

INT.	DATE	REASON

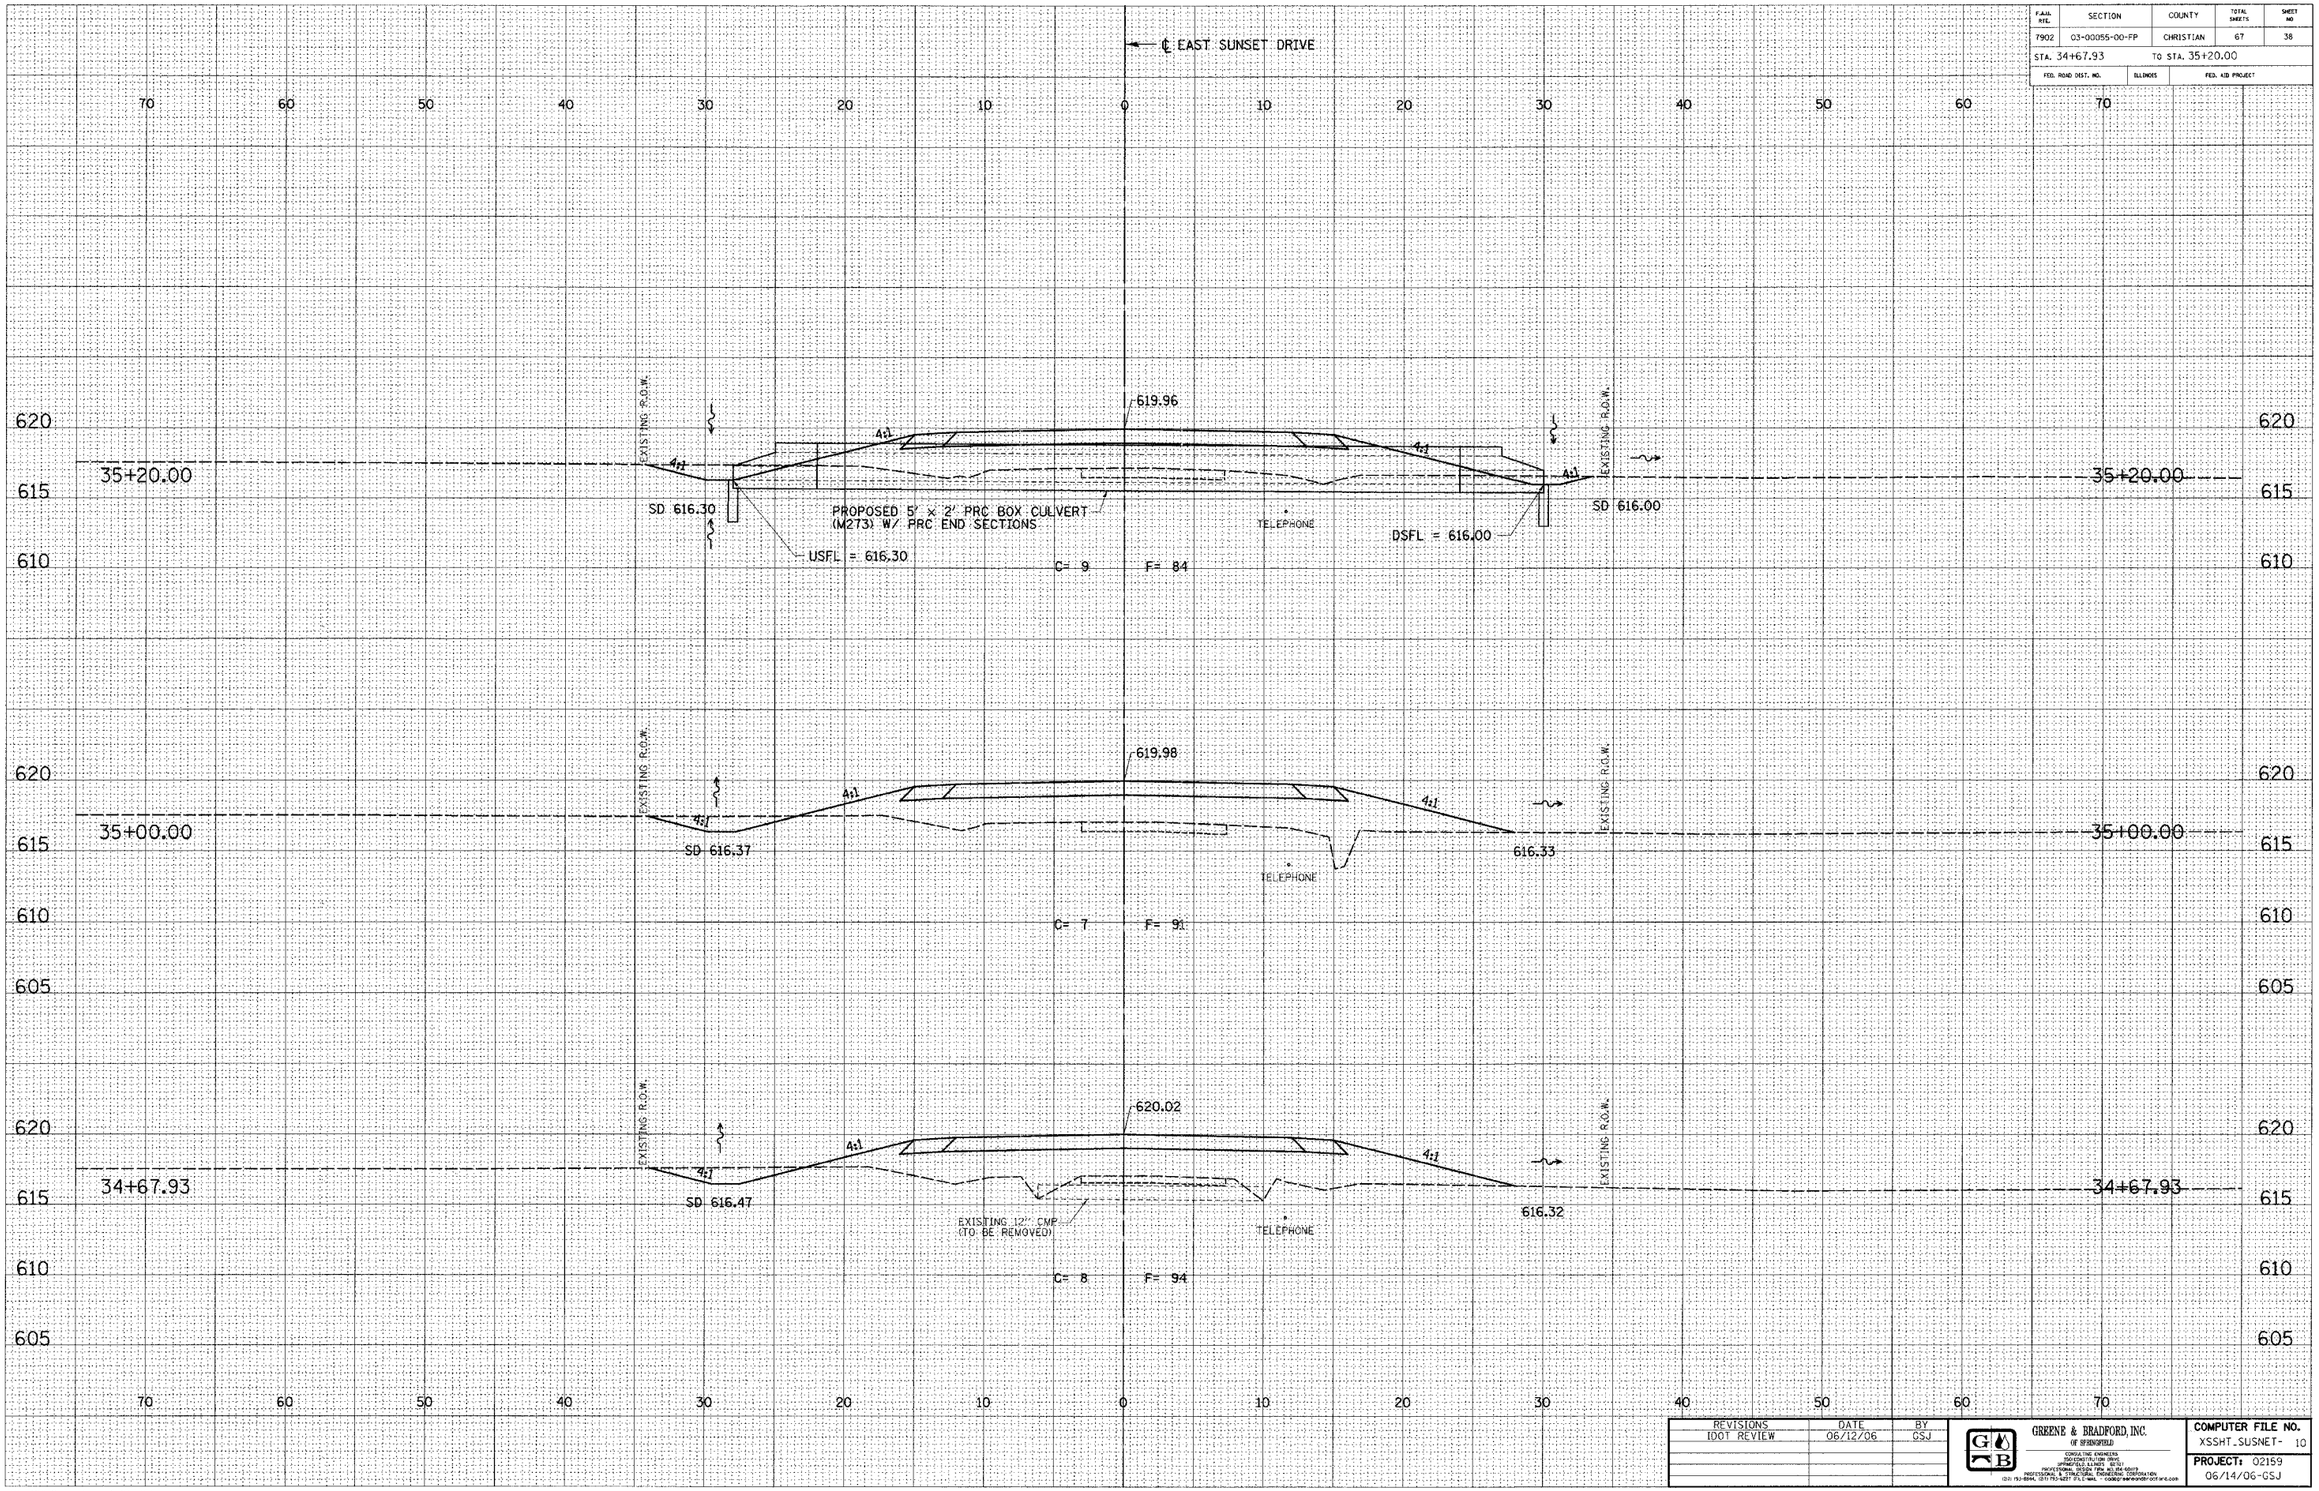

IDOTXSEC-5 1:5 8/07/00

REVISIONS	DATE	BY
IDOT REVIEW	06/12/06	GSJ

GREENE & BRADFORD, INC.
OF SPRINGFIELD
CONSULTING ENGINEERS
3021 SOUTH FIFTEENTH DRIVE
SPRINGFIELD, ILLINOIS 62703
PROFESSIONAL DESIGN FIRM #0.84.45019
PROFESSIONAL & STRUCTURAL ENGINEERING CORPORATION
(217) 793-8894, (217) 793-4237 FILE MAIL * GSJ@GREENEANDBRADFORD.COM

COMPUTER FILE NO.
XSSHT_SUSNET- 10

PROJECT: 02159
06/14/06-GSJ

CITY OF TAYLORVILLE / EAST SUNSET DRIVE IMPROVEMENTS