93426

F.A.I. RTE.	SECTION	COUNTY	TOTAL SHEETS	SHEET NO
7902	03-00055-00-FP	CHRISTIAN	67	44
STA. 43+00.00		TO STA. 44+00.00		
FED. ROAD DIST. NO.	ILLINOIS	FED. AID PROJECT		

DESIGN		
INT.	DATE	REASON

FINAL SURVEY	BY	DATE
NOTE BOOK	SURVEYED	
NO.	PLOTTED	
	TEMPLATE	
	AREAS	
	AREAS CHECKED	

PLOTS & CHECKS			
INT.	DATE	NO.	REASON

ORIGINAL SURVEY	BY	DATE
NOTE BOOK	SURVEYED	
NO.	PLOTTED	
	TEMPLATE	
	AREAS	
	AREAS CHECKED	

FILE NAME = $FILE$
PLOT SCALE = $PLTSCALE$ DRV = $PLOTTER$
PLOT DATE = $DATE$
PLOT TIME = $TIME$
DGN = DGN
OPERATOR = $USER$

CHECKS		
INT.	DATE	REASON

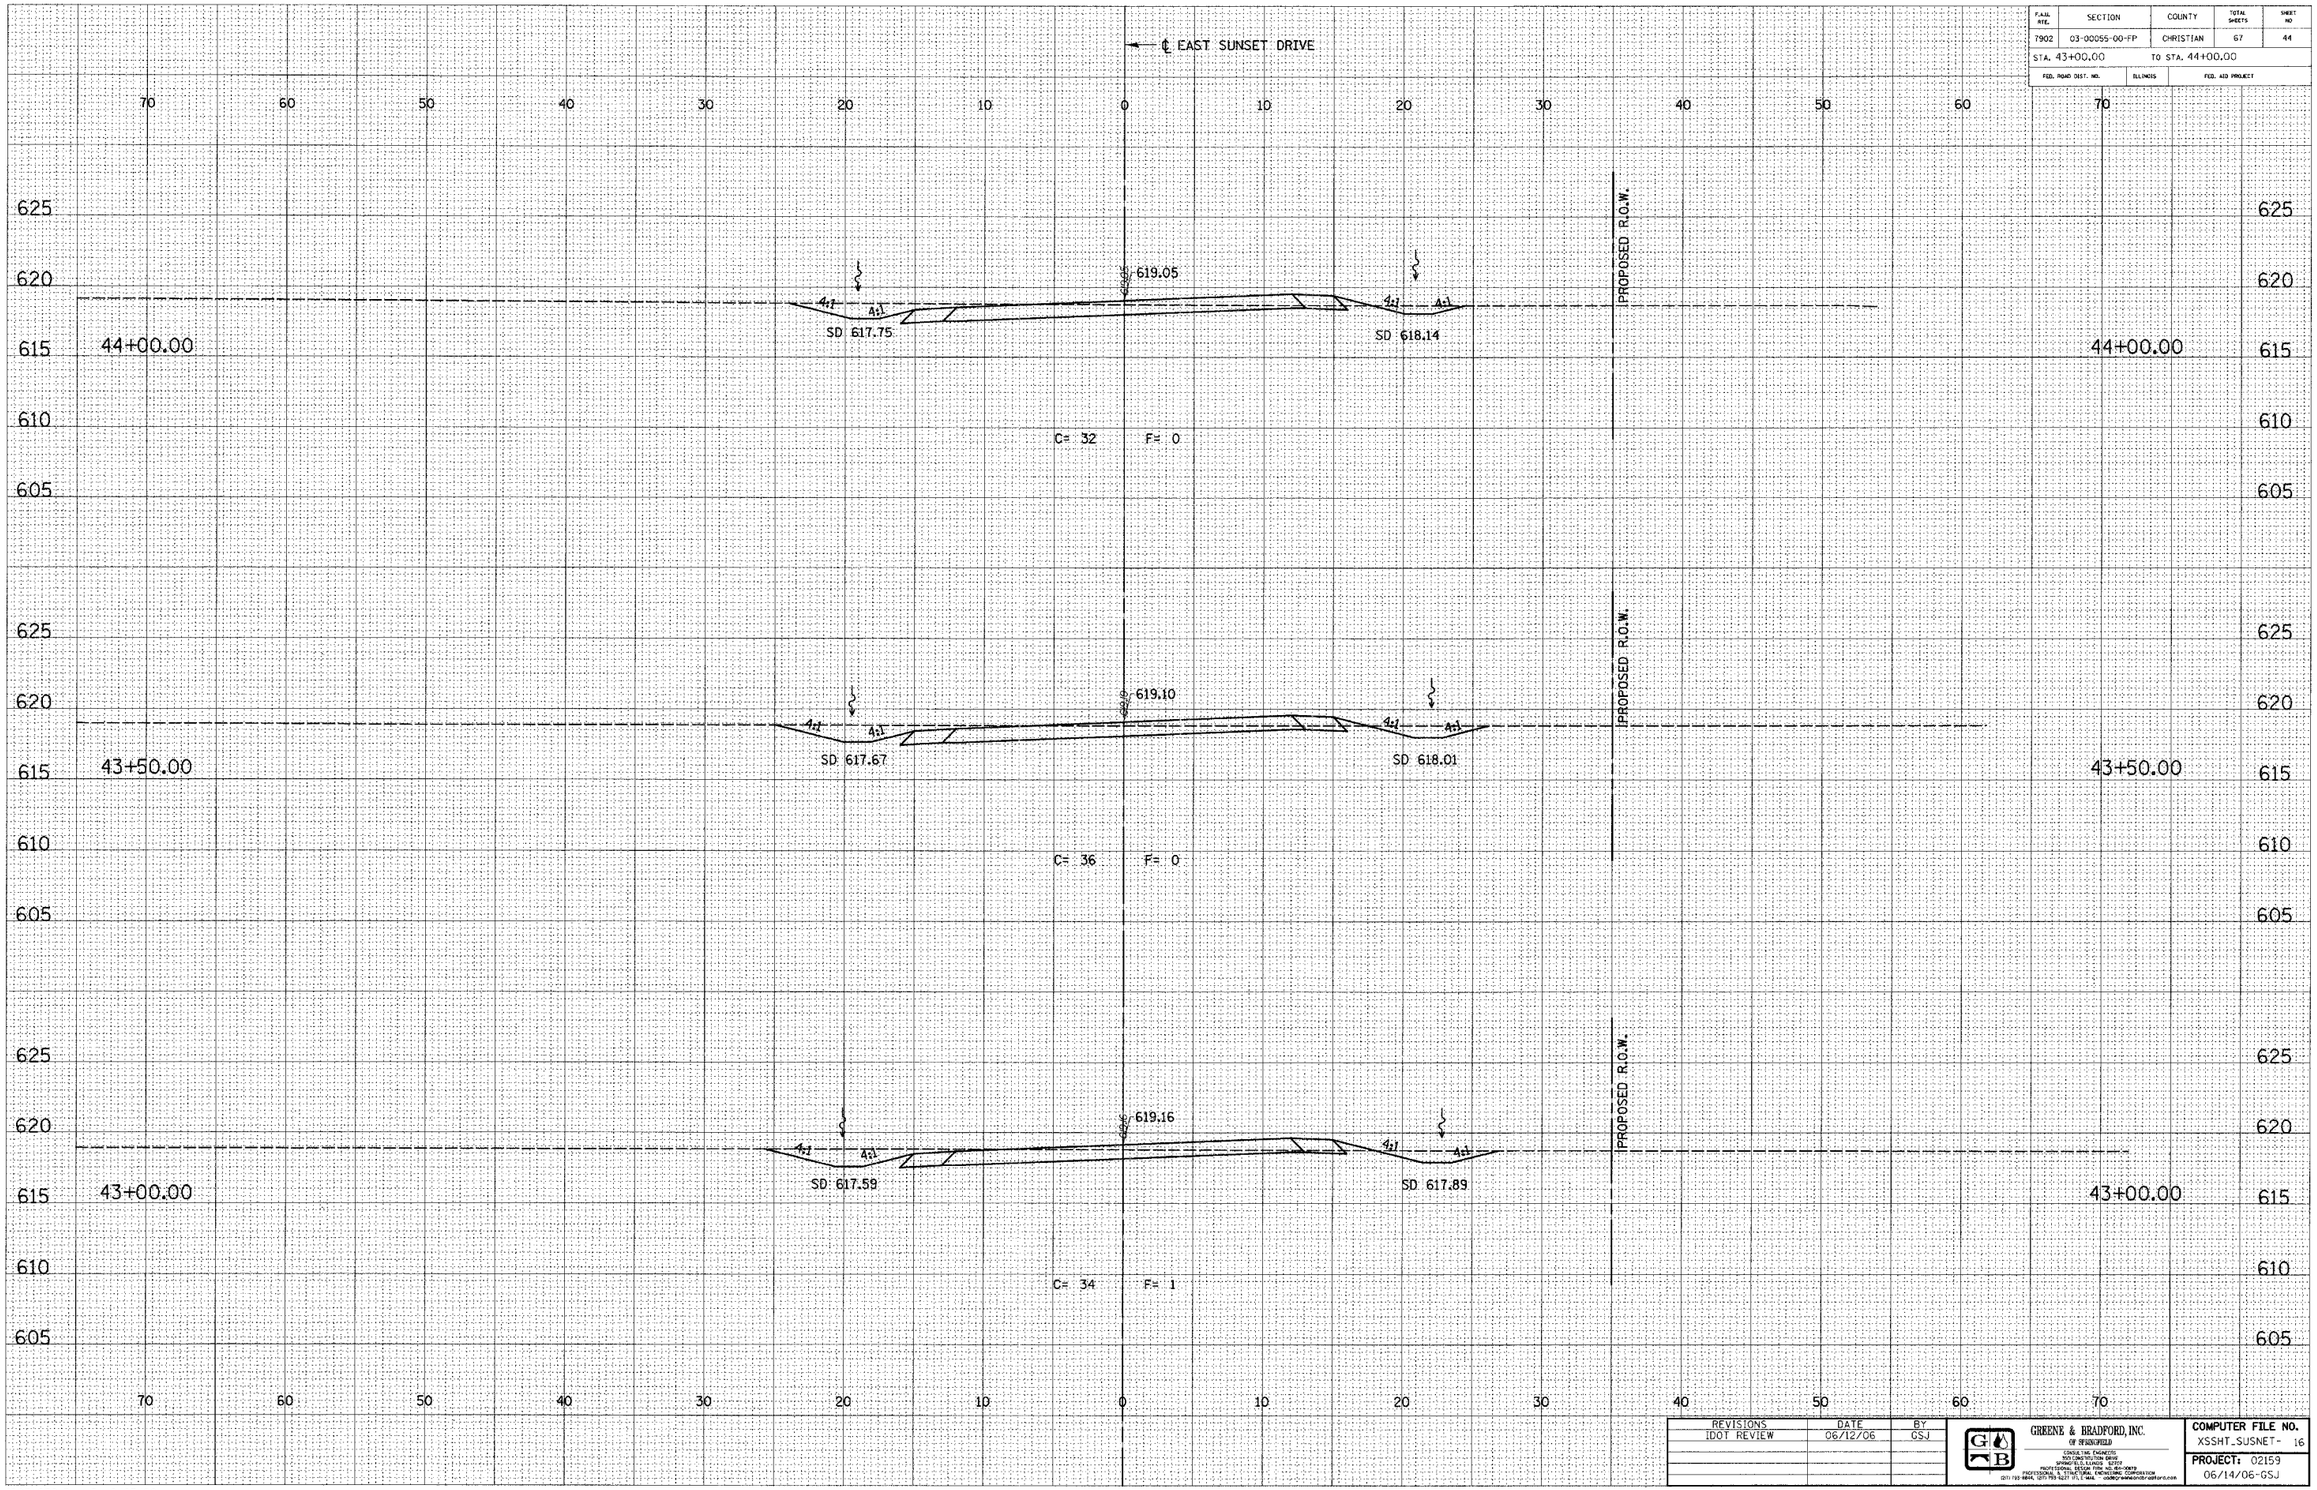

REVISIONS	DATE	BY
IDOT REVIEW	06/12/06	GSJ

GREENE & BRADFORD, INC.
OF SPRINGFIELD
CONSULTING ENGINEERS
1505 CONSTITUTION DRIVE
SPRINGFIELD, ILLINOIS 62703
PROFESSIONAL DESIGN FIRM 184-001979
PROFESSIONAL & STRUCTURAL ENGINEERING CORPORATION
(217) 787-8616, (217) 793-5221 FILE MAIL mail@greenebradford.com

COMPUTER FILE NO.
XSSHT_SUSNET- 16
PROJECT: 02159
06/14/06-GSJ

IDOTxSEC-5 1:5 8/07/00

CITY OF TAYLORVILLE / EAST SUNSET DRIVE IMPROVEMENTS