93426

F.A.I. RTE.	SECTION	COUNTY	TOTAL SHEETS	SHEET NO.
7902	03-00055-00-FP	CHRISTIAN	67	47
STA. 154+00.00	TO STA. 155+00.00			
FED. ROAD DIST. NO.	ILLINOIS	FED. AID PROJECT		

DESIGN

INT.	DATE	REASON

FINAL SURVEY — NOTE BOOK — NO. — BY — DATE
SURVEYED
PLOTTED
TEMPLATE
AREAS CHECKED

PLOTS & CHECKS

INT.	DATE	NO.	REASON

ORIGINAL SURVEY — NOTE BOOK — NO. — BY — DATE
SURVEYED
PLOTTED
TEMPLATE
AREAS CHECKED

FILE NAME = $FILE$ PLOT SCALE = $pltscale$ DRV = $PLOTTER$
PLOT DATE = $DATE$
PLOT TIME = $TIME$
OPERATOR = $USER$

CHECKS

INT.	DATE	REASON

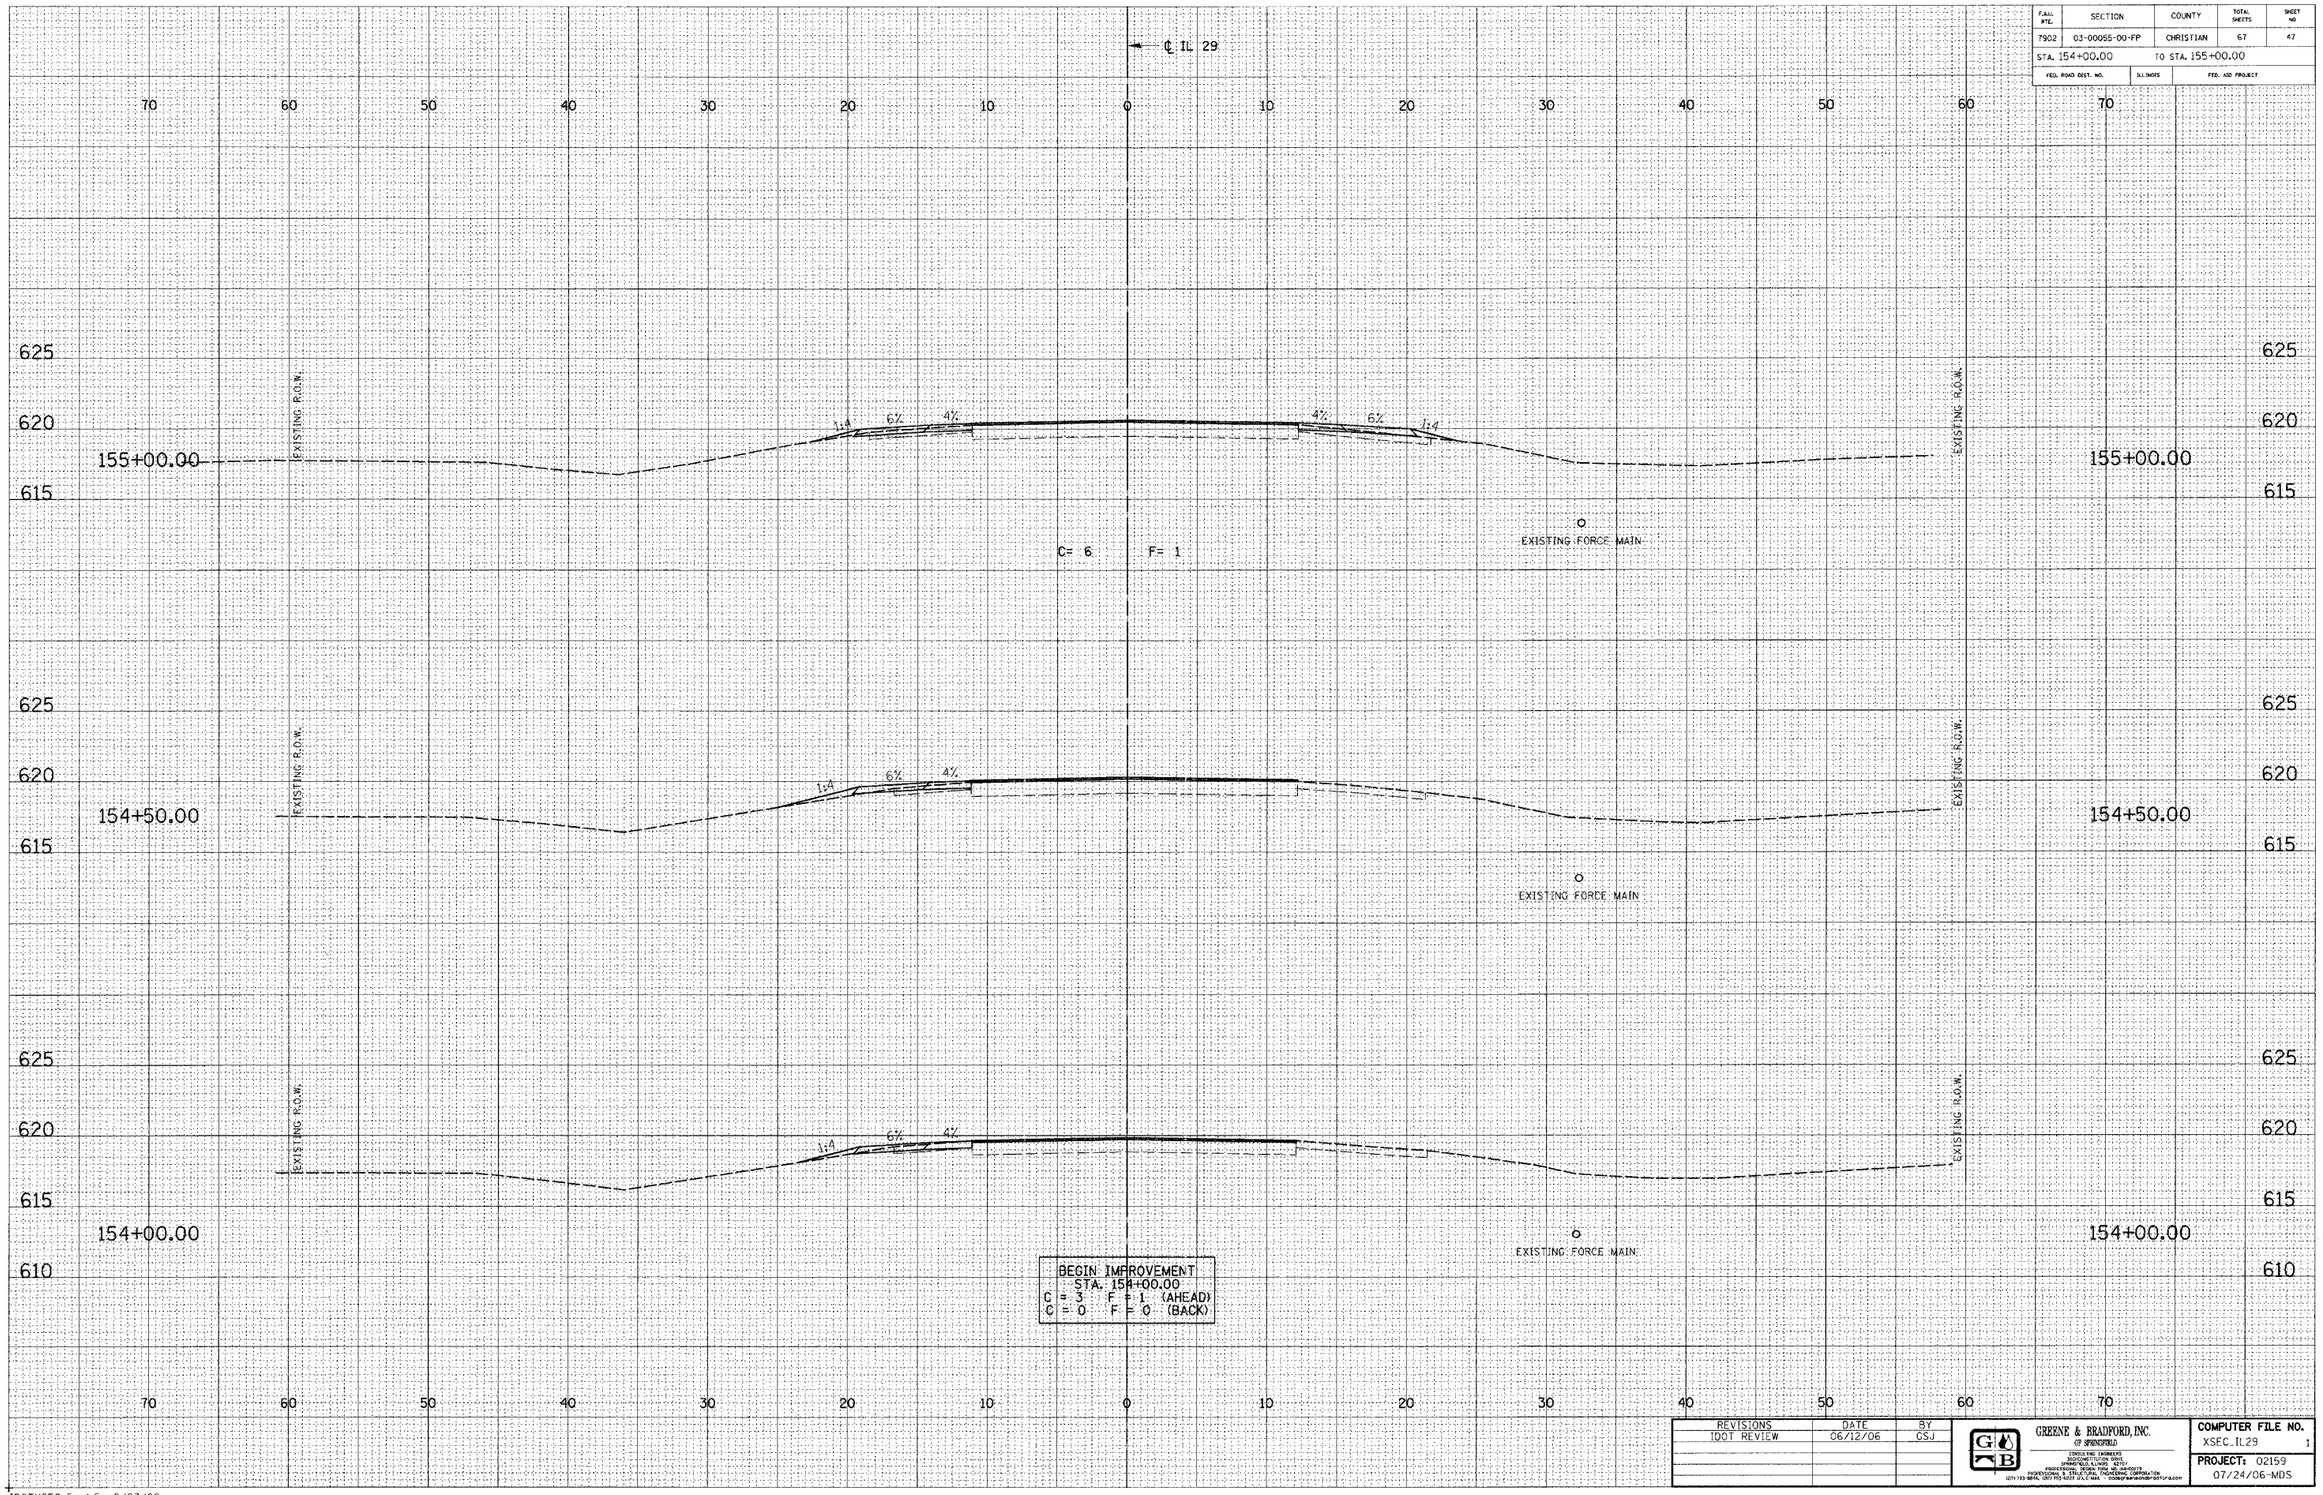

REVISIONS	DATE	BY
IDOT REVIEW	06/12/06	GSJ

GREENE & BRADFORD, INC.
OF SPRINGFIELD
CONSULTING ENGINEERS
RAILROAD TRACK DESIGN
TRANSPORTATION PLANNING
PROFESSIONAL DESIGN FIRM 184-001079
PROFESSIONAL & STRUCTURAL ENGINEERING CORPORATION
(217) 793-5814, (217) 793-5237 (FAX) E-MAIL: CODE@GREENEBRADFORD.COM

COMPUTER FILE NO.
XSEC_IL29 1

PROJECT: 02159
07/24/06-MDS

IDOTXSEC-5 1:5 8/07/00

CITY OF TAYLORVILLE / IL RTE. 29 IMPROVEMENTS