93426

F.A.A.S. RTE.	SECTION	COUNTY	TOTAL SHEETS	SHEET NO
7902	03-00055-00-FP	CHRISTIAN	67	62
STA. 349+25.00		TO STA. 349+50.00		
FED. ROAD DIST. NO.		ILLINOIS	FED. AID PROJECT	

DESIGN

INT.	DATE	REASON

FINAL SURVEY — NOTE BOOK — NO. — SURVEYED — PLOTTED — TEMPLATE — AREAS CHECKED — BY — DATE

PLOTS & CHECKS

INT.	DATE	NO.	REASON

ORIGINAL SURVEY — NOTE BOOK — NO. — SURVEYED — PLOTTED — TEMPLATE — AREAS CHECKED — BY — DATE

FILE NAME = $FILE$
PLOT SCALE = $pltscale$ DRV = $PLOTTER$
PLOT DATE = $DATE$
PLOT TIME = $TIME$
OPERATOR = $USER$

CHECKS

INT.	DATE	REASON

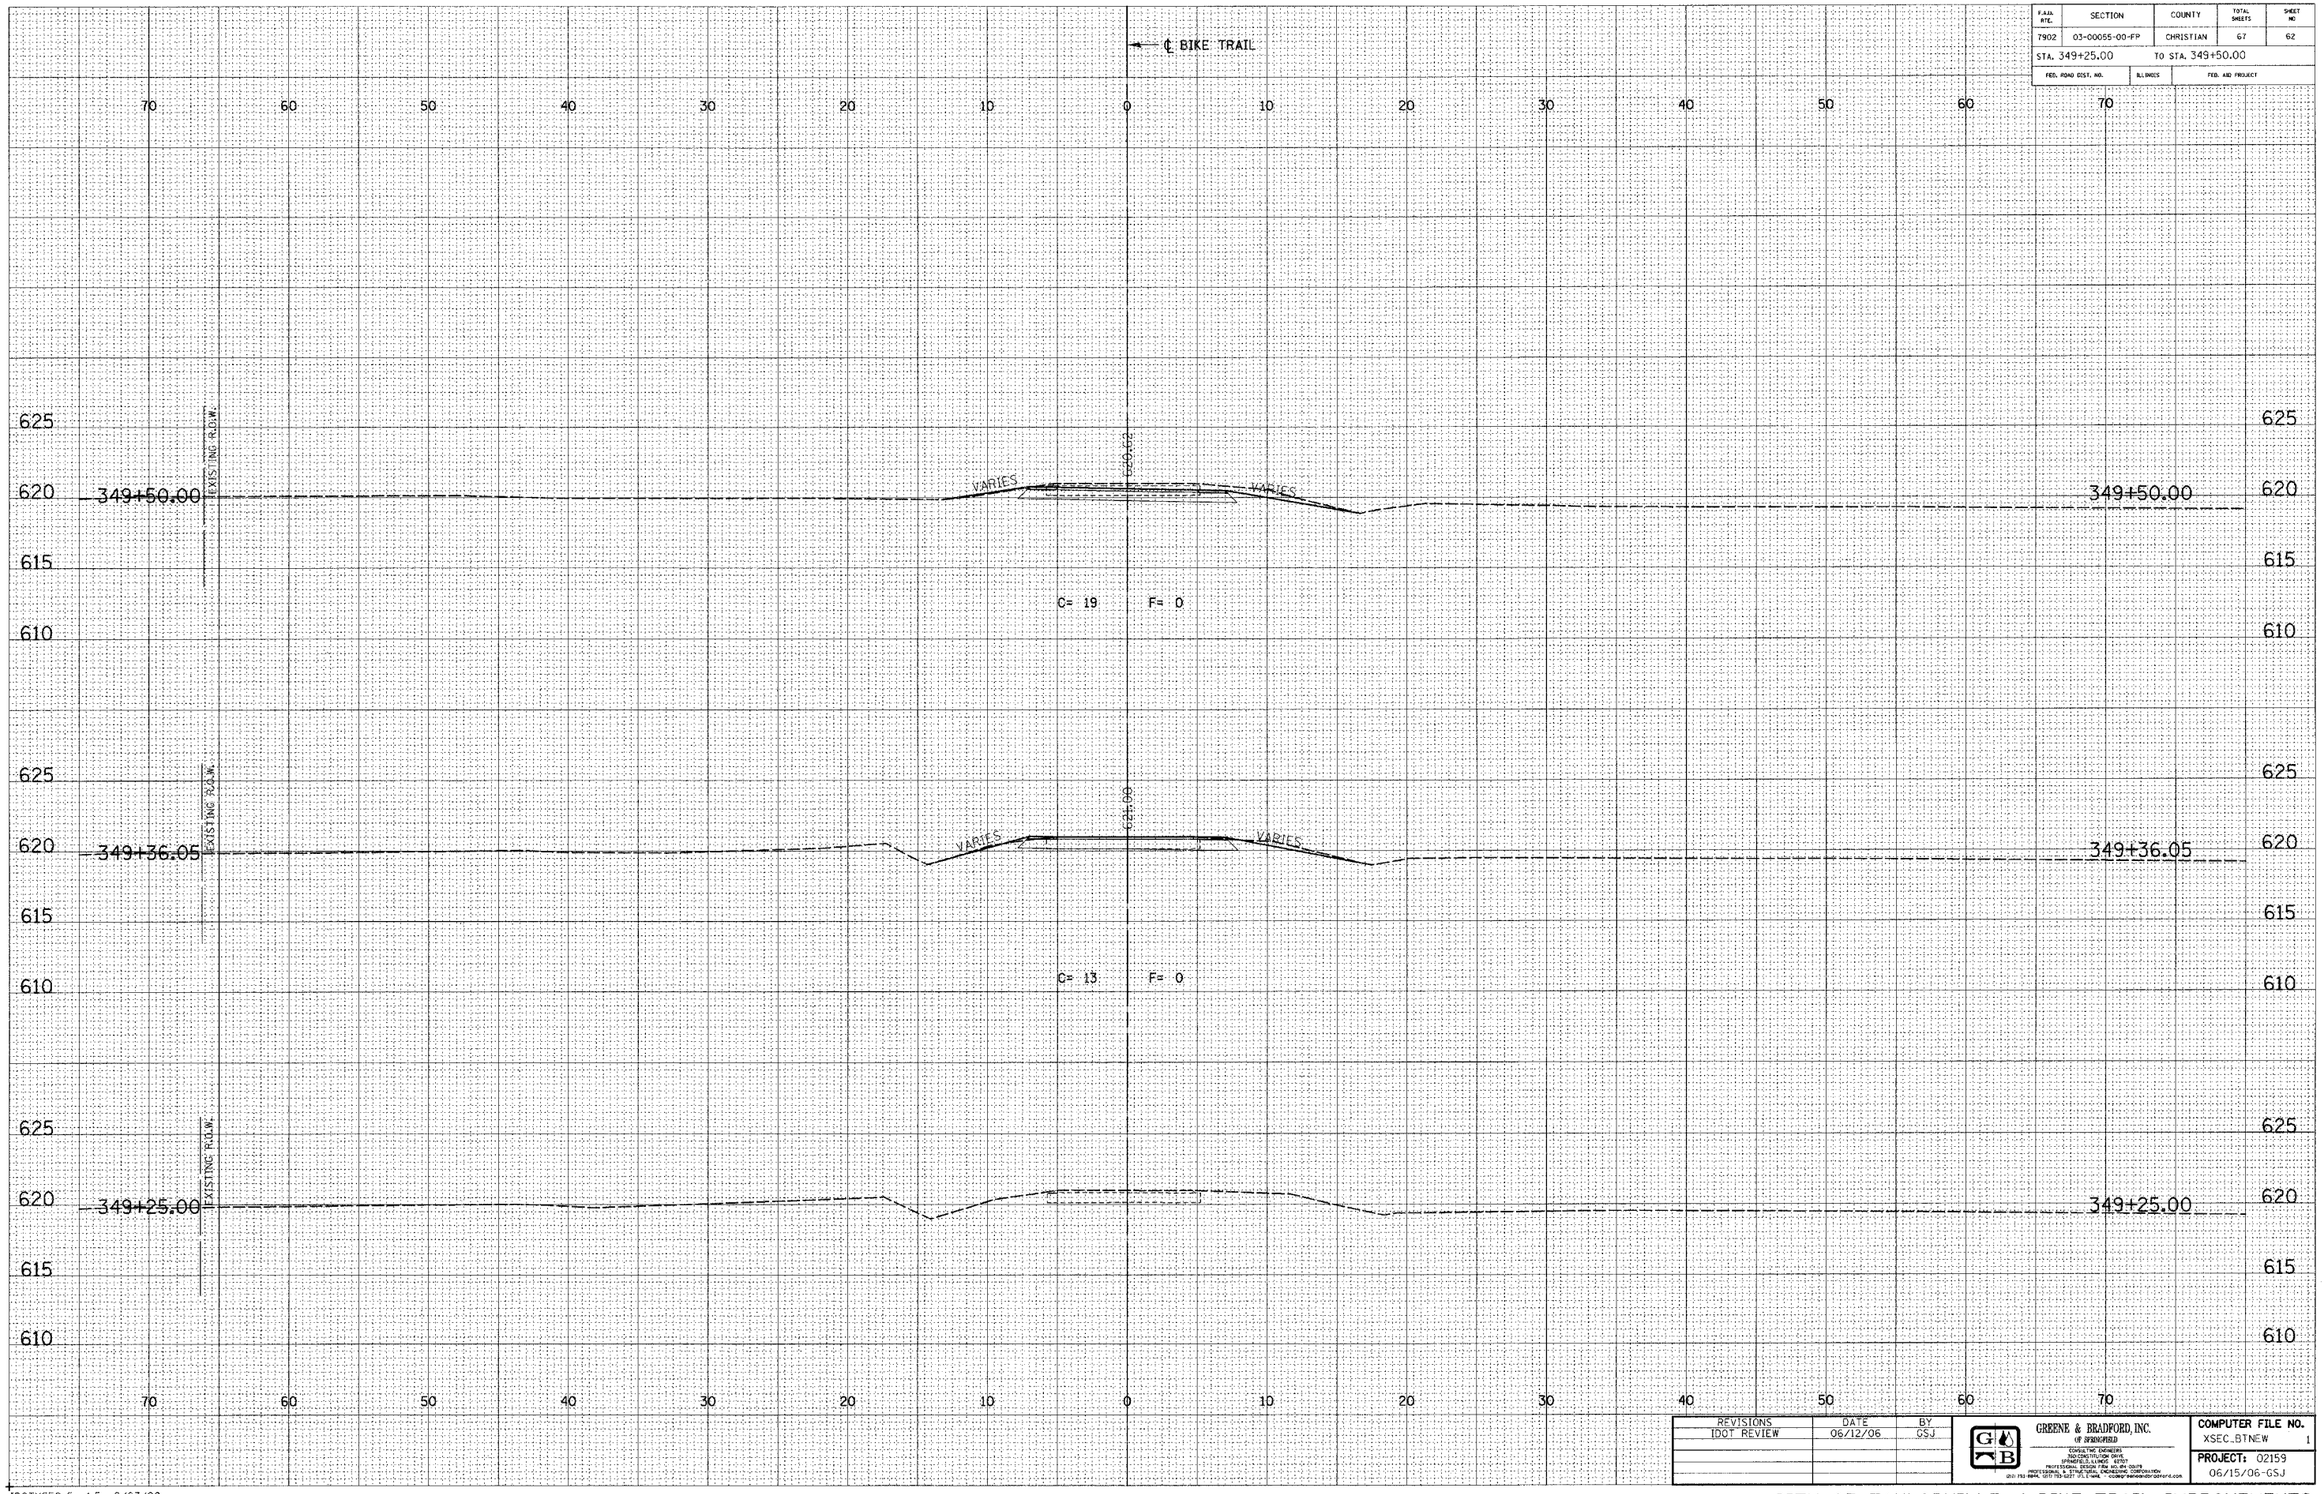

IDOTXSEC-5 1:5 8/07/00

REVISIONS	DATE	BY
IDOT REVIEW	06/12/06	GSJ

GREENE & BRADFORD, INC. OF SPRINGFIELD
CONSULTING ENGINEERS
TOWANDA BUILDING
SPRINGFIELD, ILLINOIS 62707
PROFESSIONAL DESIGN FIRM NO. 184-001179
PROFESSIONAL SURVEYING CORPORATION
(217) 753-8814, (217) 753-5227 (FAX), e-mail: mail@GBSPRINGFIELD.com

COMPUTER FILE NO. XSEC_BTNEW 1
PROJECT: 02159
06/15/06-GSJ

CITY OF TAYLORVILLE / BIKE TRAIL IMPROVEMENTS