93426

F.A.U. RTE.	SECTION	COUNTY	TOTAL SHEETS	SHEET NO
7902	03-00055-00-FP	CHRISTIAN	67	63
STA. 349+75.00		TO STA. 350+50.00		
FED. ROAD DIST. NO.		ILLINOIS	FED. AID PROJECT	

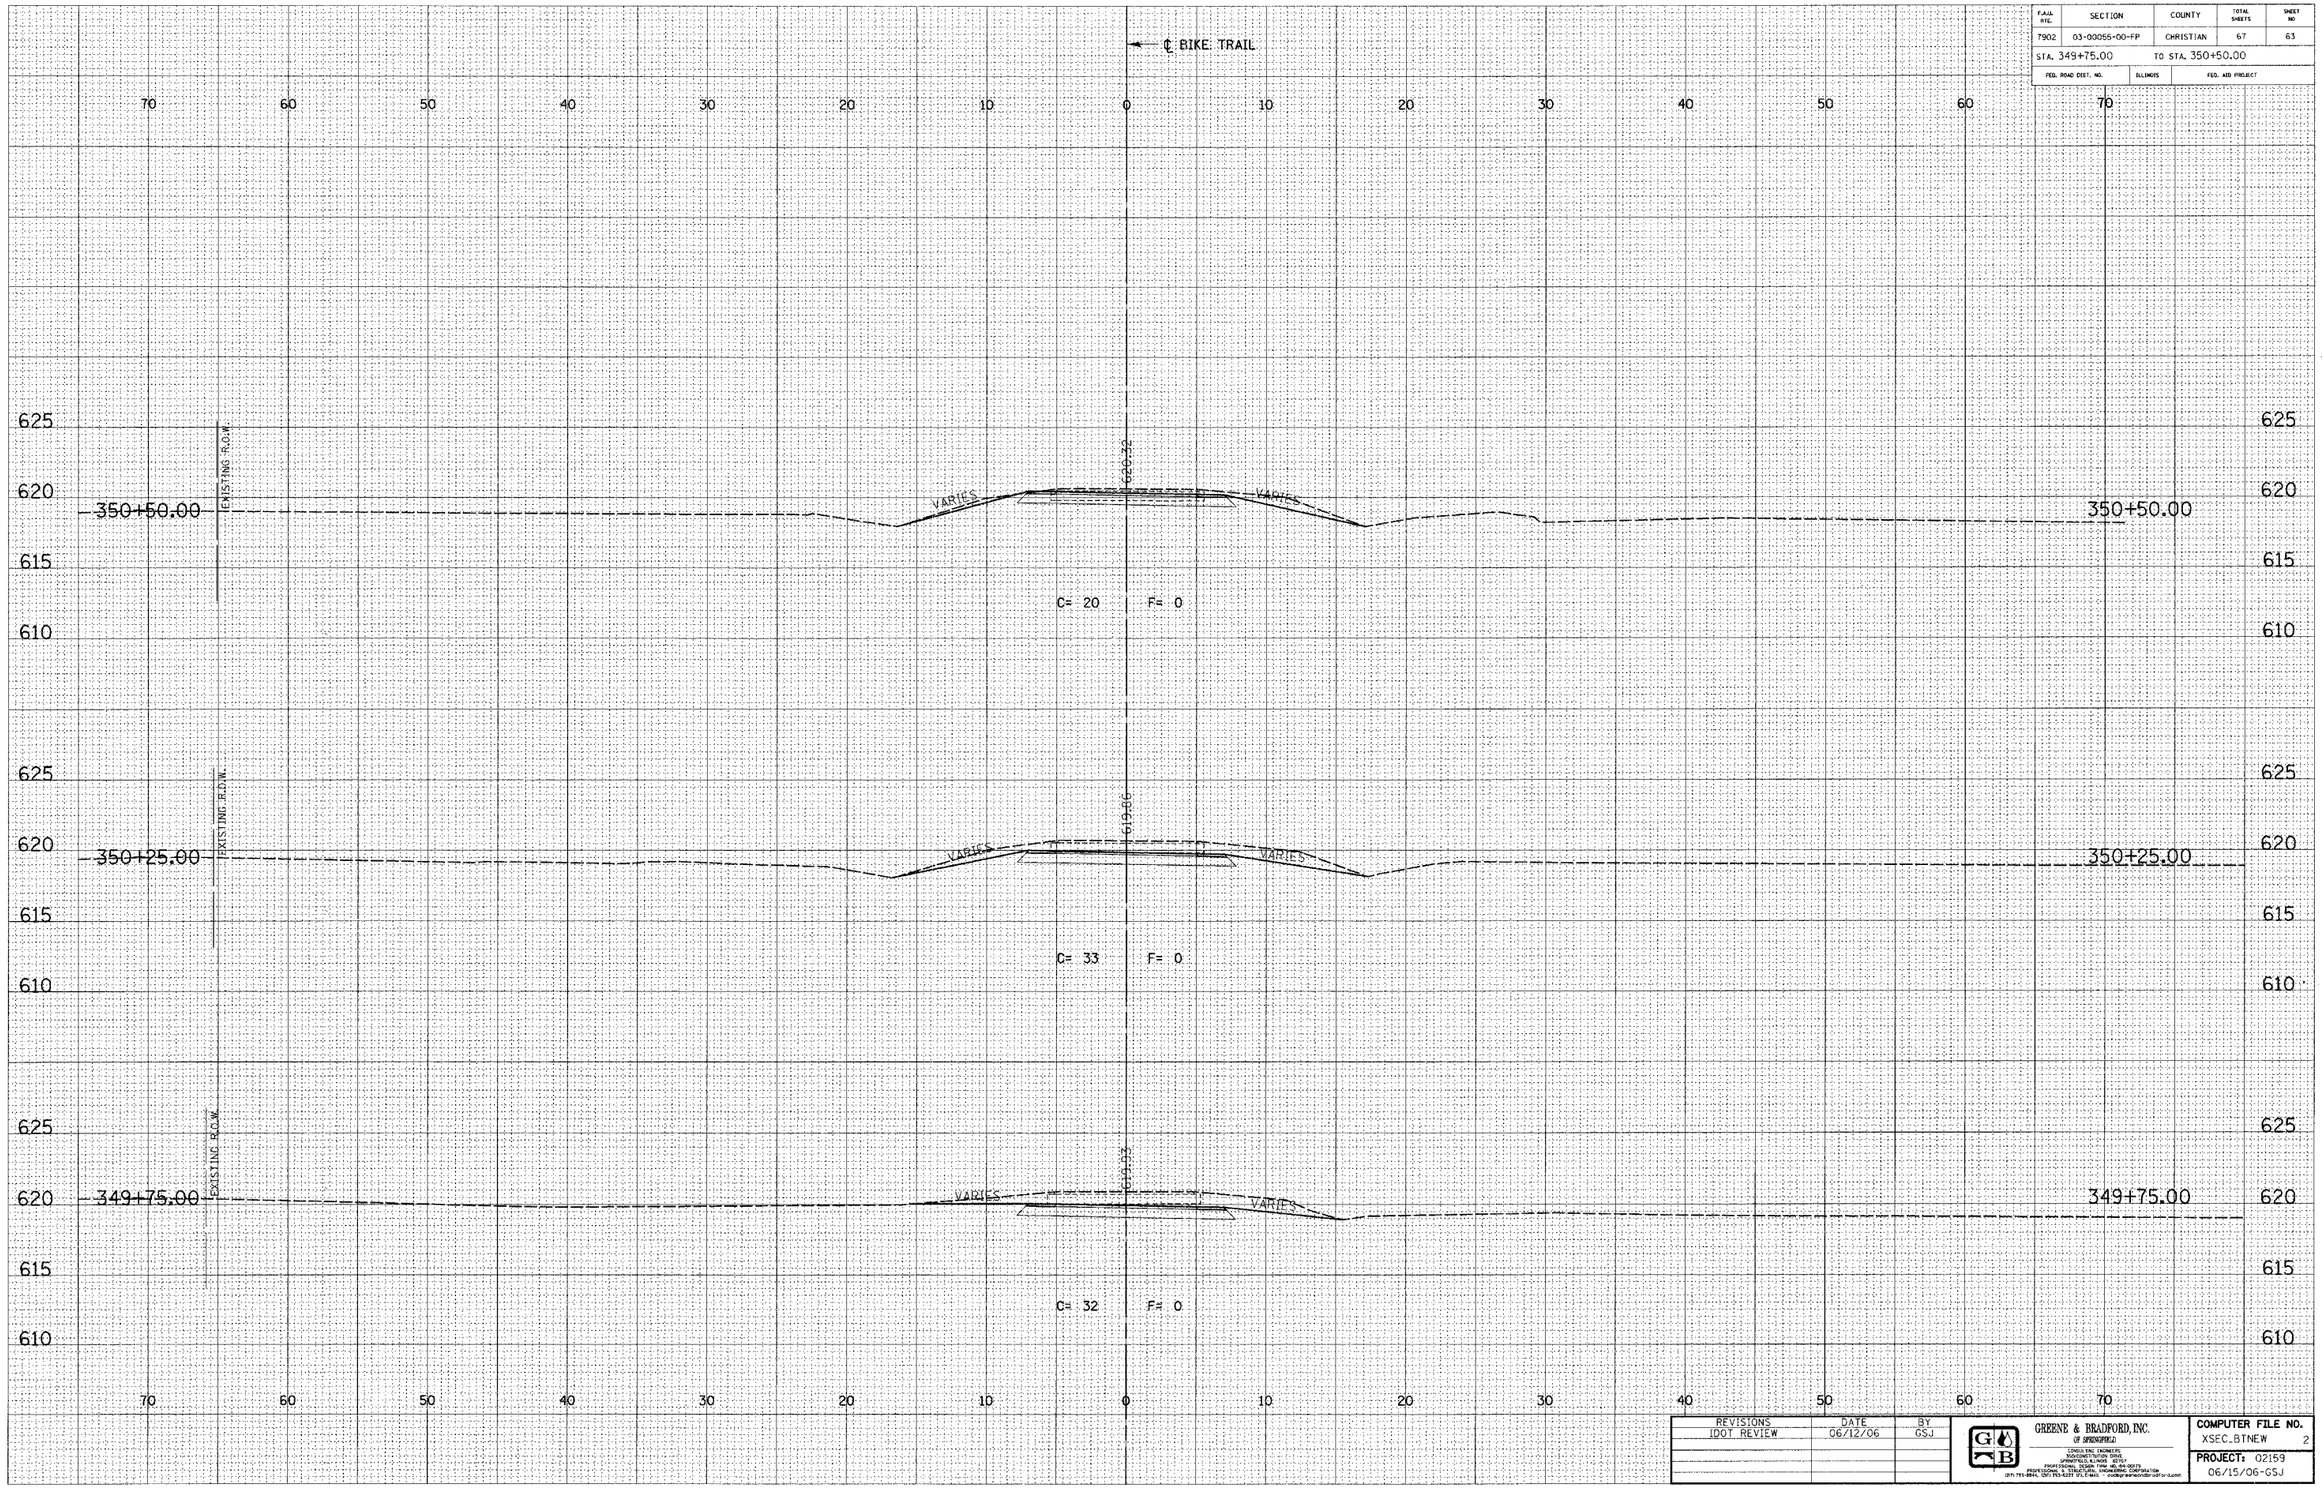

DESIGN

INT.	DATE	REASON

FINAL SURVEY — NOTE BOOK — NO. — SURVEYED — PLOTTED — TEMPLATE — AREAS — AREAS CHECKED — BY — DATE

PLOTS & CHECKS

INT.	DATE	NO.	REASON

ORIGINAL SURVEY — NOTE BOOK — NO. — SURVEYED — PLOTTED — TEMPLATE — AREAS — AREAS CHECKED — BY — DATE

FILE NAME = $FILE$
PLOT SCALE = $p1:scale$ DRV = $PLOTTER$
PLOT DATE = $DATE$
PLOT TIME = $TIME$
OPERATOR = $USER$

CHECKS

INT.	DATE	REASON

IDOTXSEC-5 1:5 8/07/00

REVISIONS	DATE	BY
IDOT REVIEW	06/12/06	GSJ

GREENE & BRADFORD, INC.
OF SPRINGFIELD
CONSULTING ENGINEERS
2121 SOUTH 6TH STREET
SPRINGFIELD, ILLINOIS 62703
PROFESSIONAL DESIGN FIRM NO. 184-001379
PROJECT MANAGEMENT - CONSTRUCTION ADMINISTRATION
(217) 753-6614, (217) 753-5237 (FAX) E-MAIL: mailbox@greenebradford.com

COMPUTER FILE NO. XSEC_BTNEW 2
PROJECT: 02159
06/15/06-GSJ

CITY OF TAYLORVILLE / BIKE TRAIL IMPROVEMENTS