93426

F.A.U. RTE.	SECTION	COUNTY	TOTAL SHEETS	SHEET NO.
7902	03-00055-00-FP	CHRISTIAN	67	64
STA. 350+63.98		TO STA. 350+75.00		
FED. ROAD DIST. NO.		ILLINOIS	FED. AID PROJECT	

DESIGN		
INT.	DATE	REASON

FINAL SURVEY	
NOTE BOOK	
NO.	
SURVEYED	
PLOTTED	
TEMPLATE	
AREAS	
AREAS CHECKED	
BY	
DATE	

PLOTS & CHECKS			
INT.	DATE	NO.	REASON

ORIGINAL SURVEY	
NOTE BOOK	
NO.	
SURVEYED	
PLOTTED	
TEMPLATE	
AREAS	
AREAS CHECKED	
BY	
DATE	

FILE NAME = $FILE$
PLOT SCALE = $PLOTSCALE$ DRV = $PLOTTER$
PLOT DATE = $DATE$
PLOT TIME = $TIME$
OPERATOR = $USER$

CHECKS		
INT.	DATE	REASON

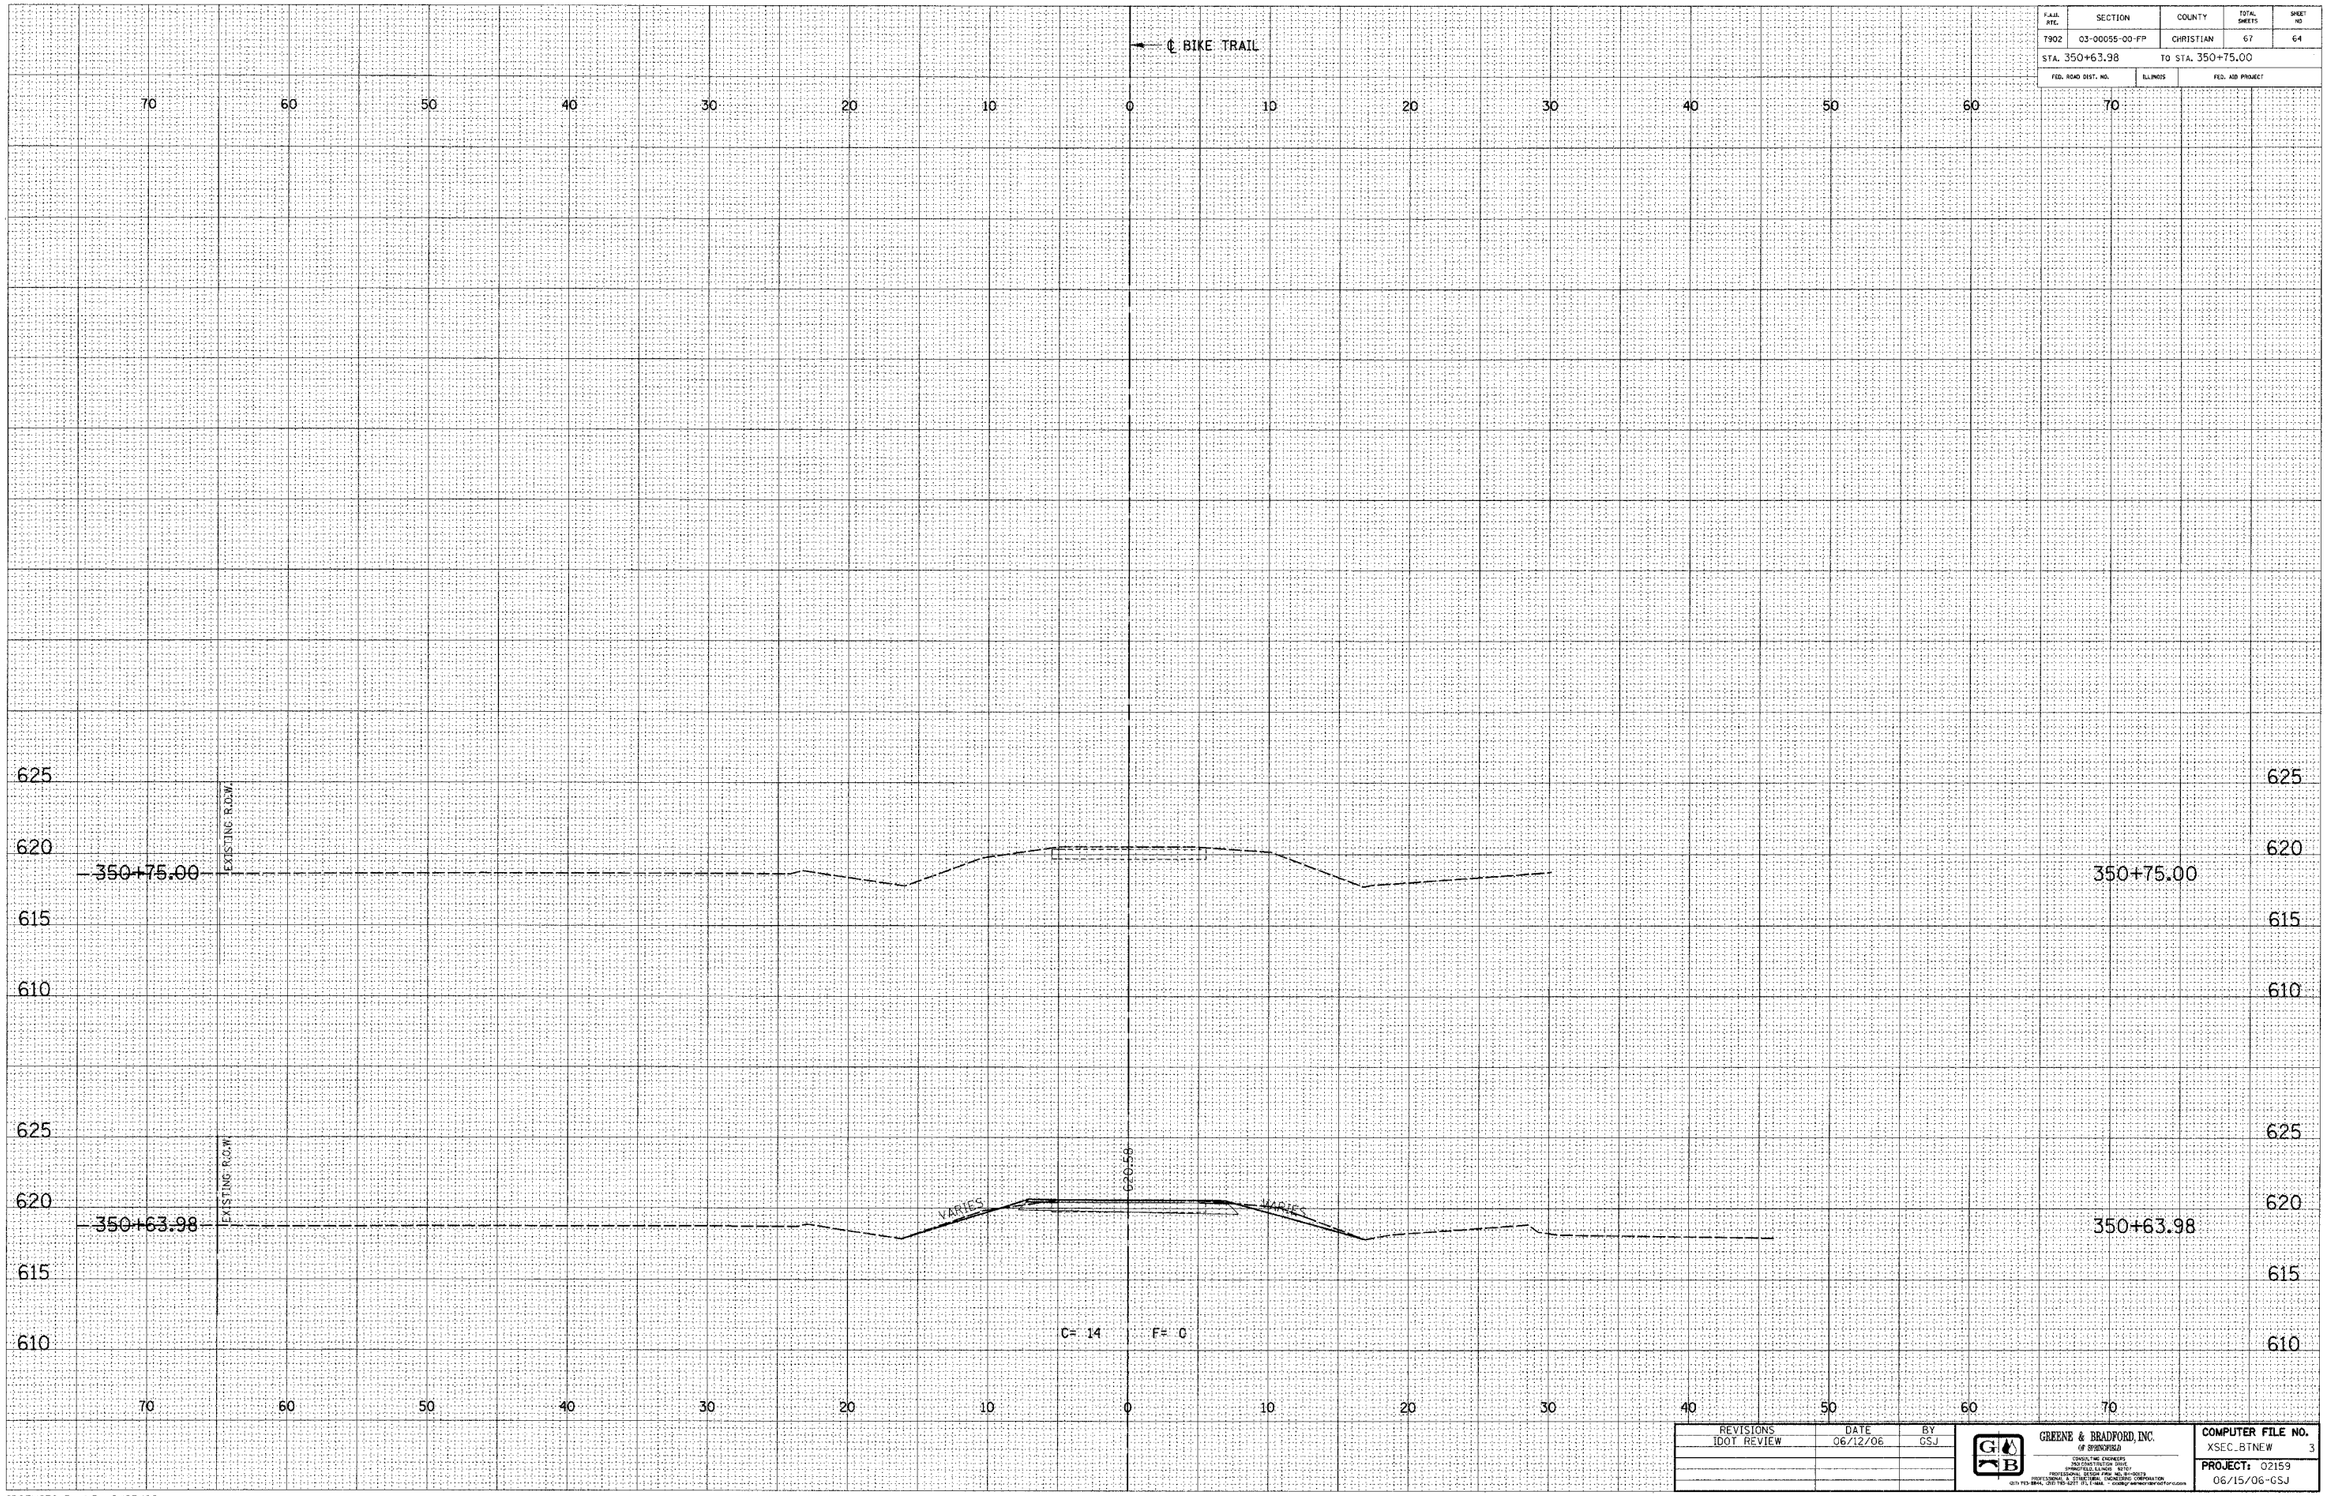

IDOTXSEC-5 1:5 8/07/00

REVISIONS	DATE	BY
IDOT REVIEW	06/12/06	GSJ

GREENE & BRADFORD, INC.
OF SPRINGFIELD
CONSULTING ENGINEERS
2ND CONSTRUCTION DRIVE
SPRINGFIELD, ILLINOIS 62707
PROFESSIONAL DESIGN FIRM REG. NO. 184-001573
PROFESSIONAL SURVEYING FIRM REG. NO. 184-003729
(217) 793-3944, (800) 783-5277 (IL) FAX# (217) 793-3955 WWW.GREENEANDBRADFORD.COM

COMPUTER FILE NO.
XSEC_BTNEW 3
PROJECT: 02159
06/15/06-GSJ

CITY OF TAYLORVILLE / BIKE TRAIL IMPROVEMENTS

\\DATA\PROJECTS\02159\XSEC_BTNEW.DGN 7/26/2006 2:09:16 PM User = GJSEC