93426

F.A.U. RTE.	SECTION	COUNTY	TOTAL SHEETS	SHEET NO
7902	03-00055-00-FP	CHRISTIAN	67	66
STA. 7+50.00		TO STA. 9+00.00		
FED. ROAD DIST. NO.		ILLINOIS	FED. AID PROJECT	

DESIGN

INT.	DATE	REASON

FINAL SURVEY — NOTE BOOK — NO. — SURVEYED — PLOTTED — TEMPLATE — AREAS — AREAS CHECKED — BY — DATE

PLOTS & CHECKS

INT.	DATE	NO.	REASON

ORIGINAL SURVEY — NOTE BOOK — NO. — SURVEYED — PLOTTED — TEMPLATE — AREAS — AREAS CHECKED — BY — DATE

FILE NAME = $FILE$ DRV = $PLOTTER$
PLOT SCALE = $pltscale$
PLOT DATE = $DATE$
PLOT TIME = $TIME$
OPERATOR = $USER$

CHECKS

INT.	DATE	REASON

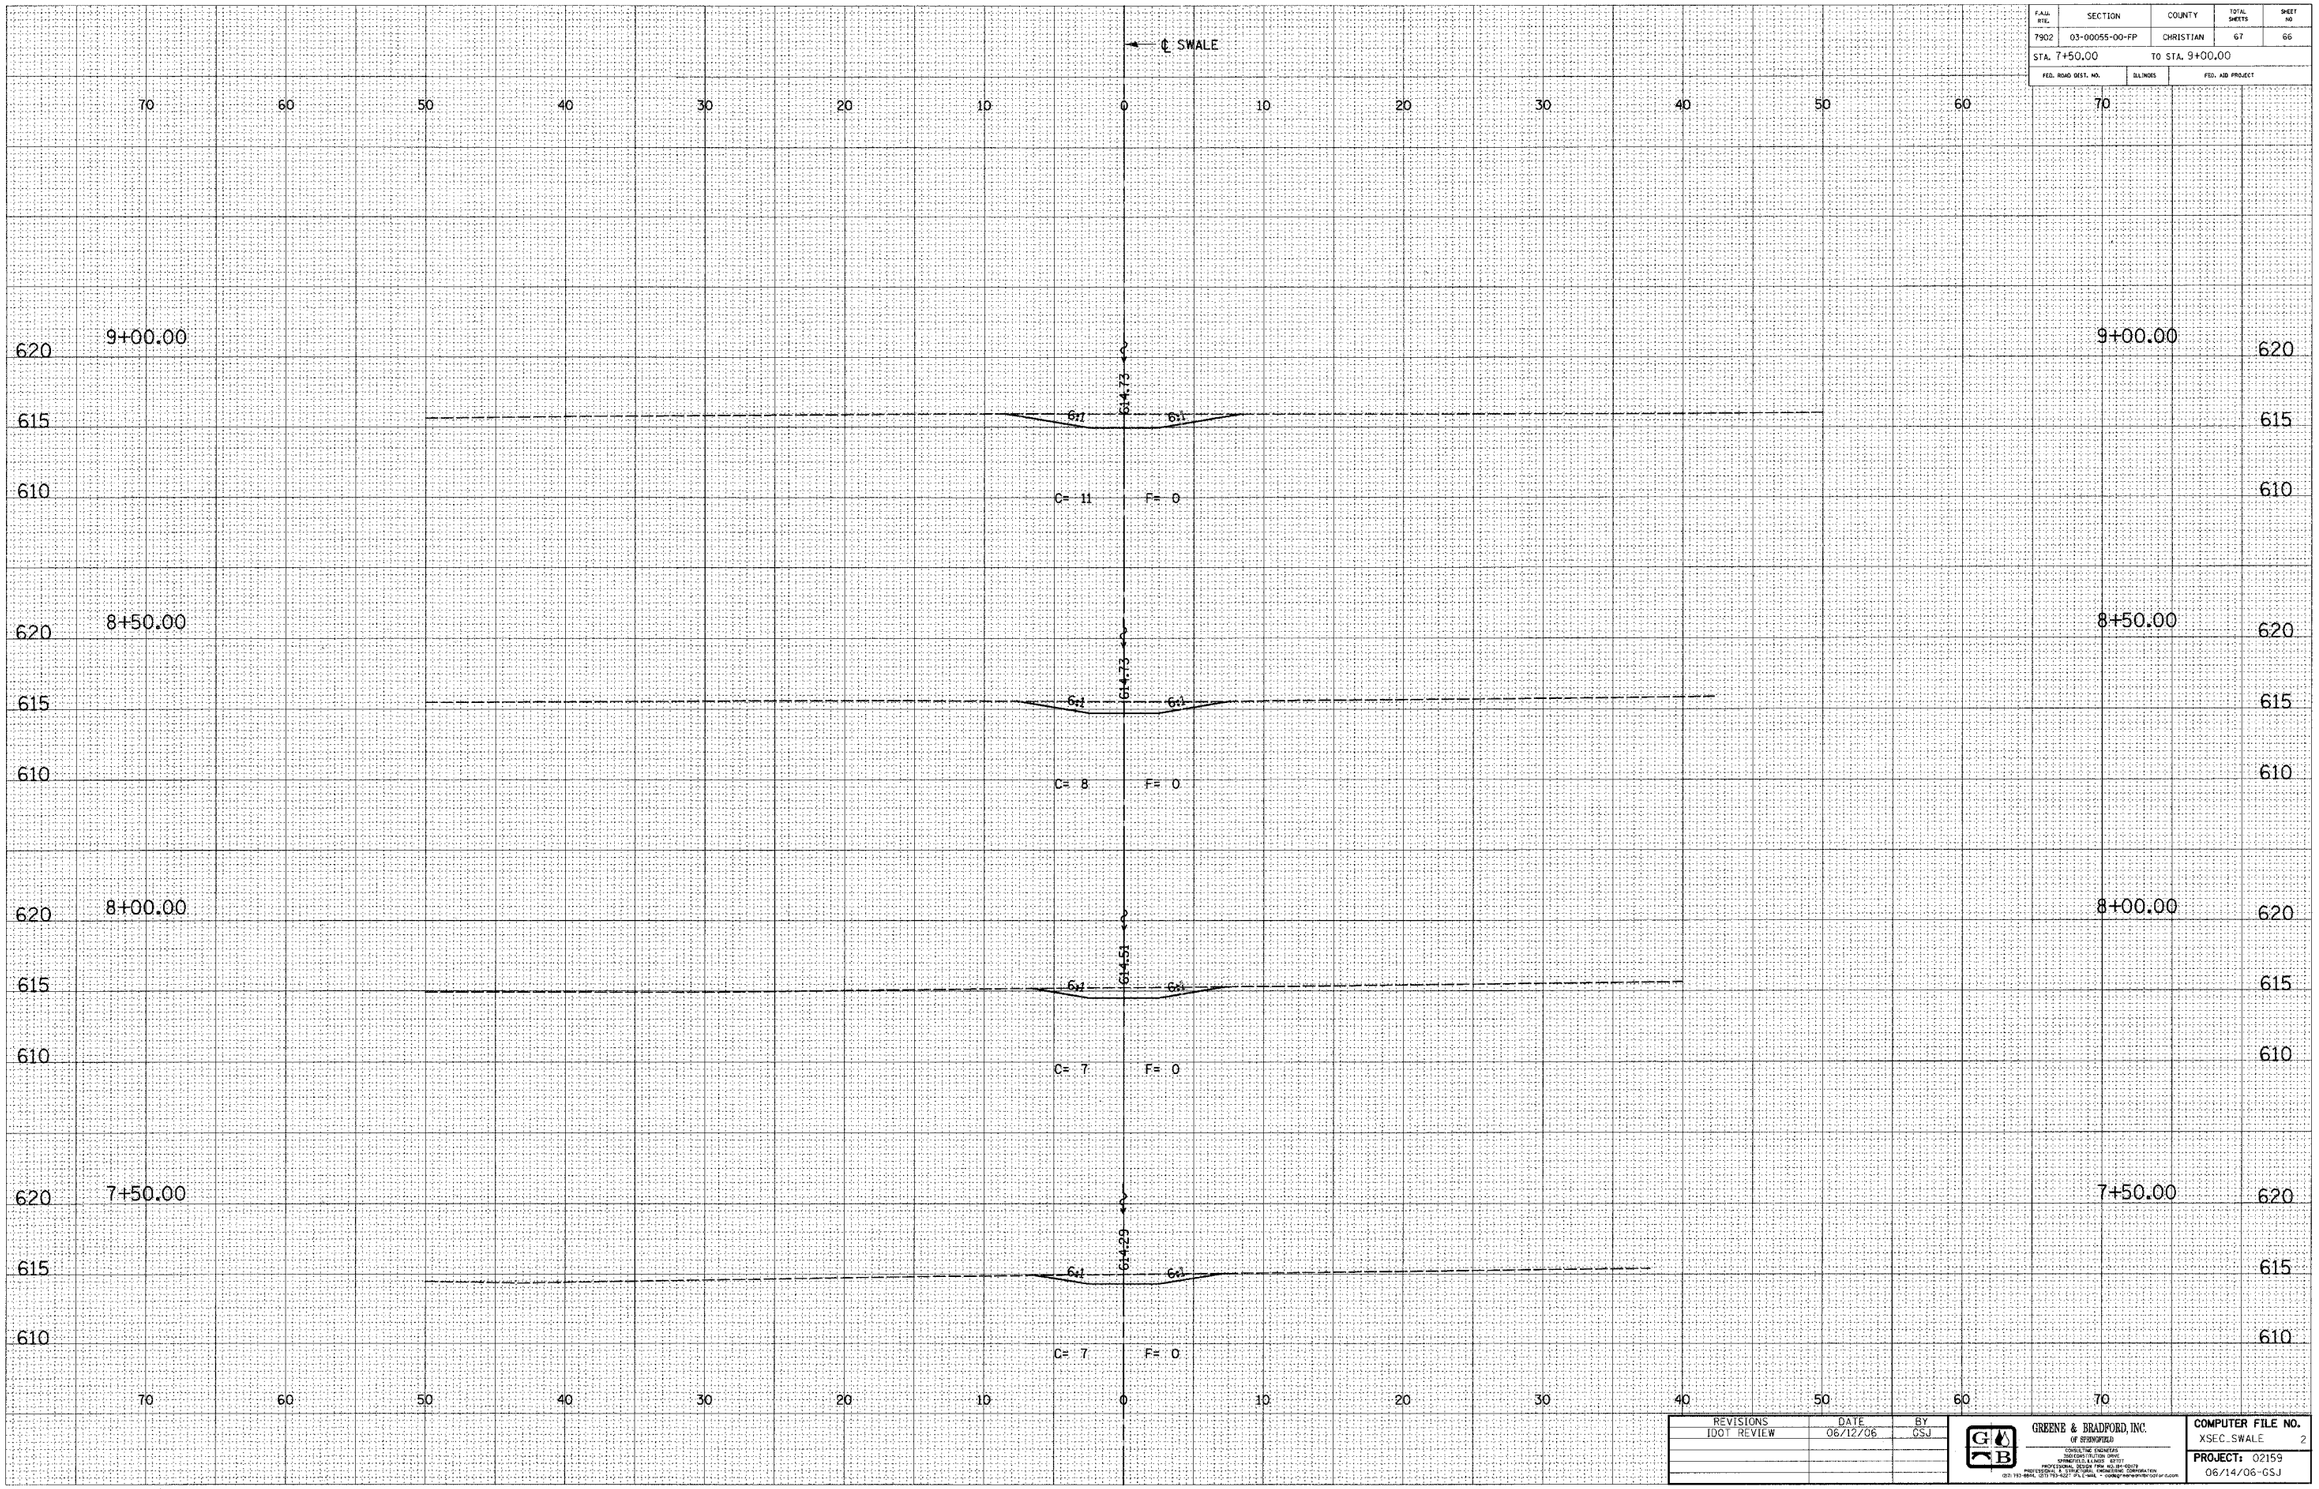

IDOTXSEC-5 1:5 8/07/00

REVISIONS	DATE	BY
IDOT REVIEW	06/12/06	GSJ

GREENE & BRADFORD, INC.
OF SPRINGFIELD
CONSULTING ENGINEERS
3001 DIRECTOR DRIVE
SPRINGFIELD, ILLINOIS 62707
PROFESSIONAL DESIGN FIRM 184.000079
PROFESSIONAL SURVEYING FIRM 184.001736
(217) 787-6814, (217) 793-9227 (FAX) • e-mail: • costing@greenebradford.com

COMPUTER FILE NO. XSEC_SWALE 2
PROJECT: 02159
06/14/06-GSJ

CITY OF TAYLORVILLE / DRAINAGE SWALE IMPROVEMENTS

\\GBSPRINGFIELD\Projects\02159\Design\Civil\Xsec_swale.dgn 7/20/2005 2:09:10 PM User = gsjai