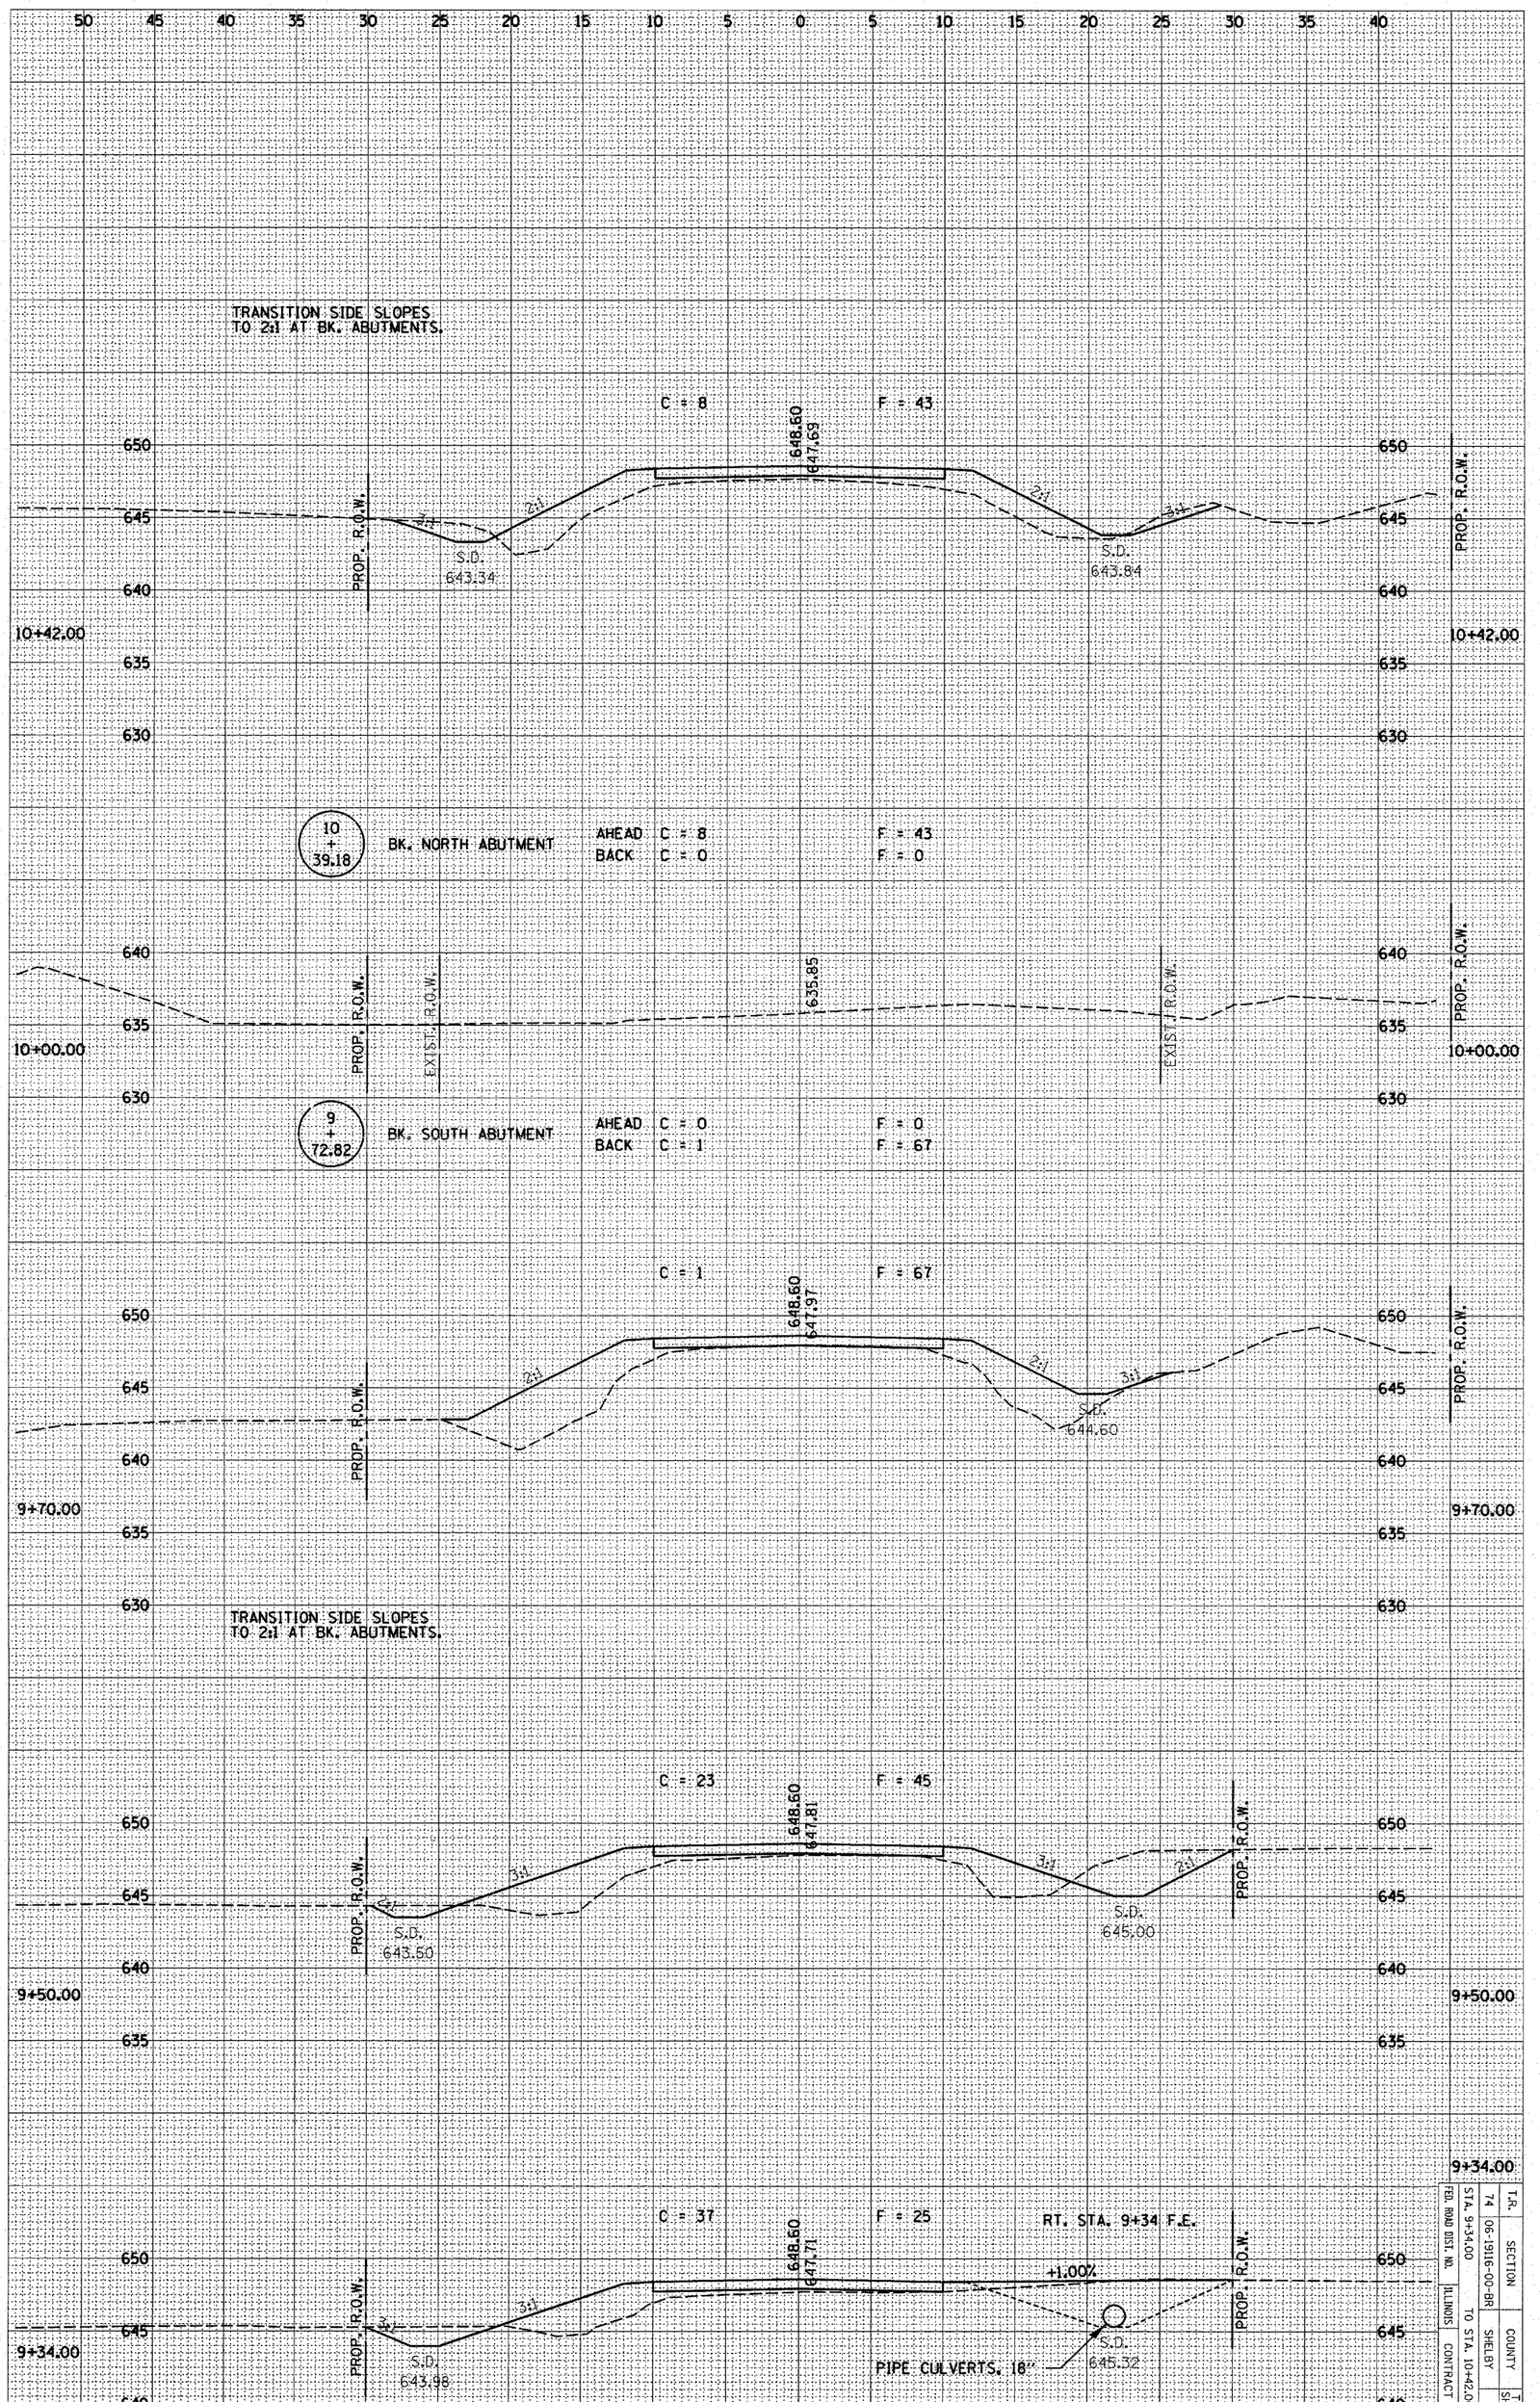

T.R.	SECTION	COUNTY	TOTAL SHEETS	SHE
74	06-19116-00-BR	SHELBY	12	5

STA. 9+34.00 TO STA. 10+42.00

FED. ROAD DIST. NO. ILLINOIS CONTRACT NO. 954