NOTE BOOK NO.	TEMPLATE		
	AREAS		
	AREAS CHECKED		

NOTE BOOK NO.	TEMPLATE		
	AREAS		
	AREAS CHECKED		

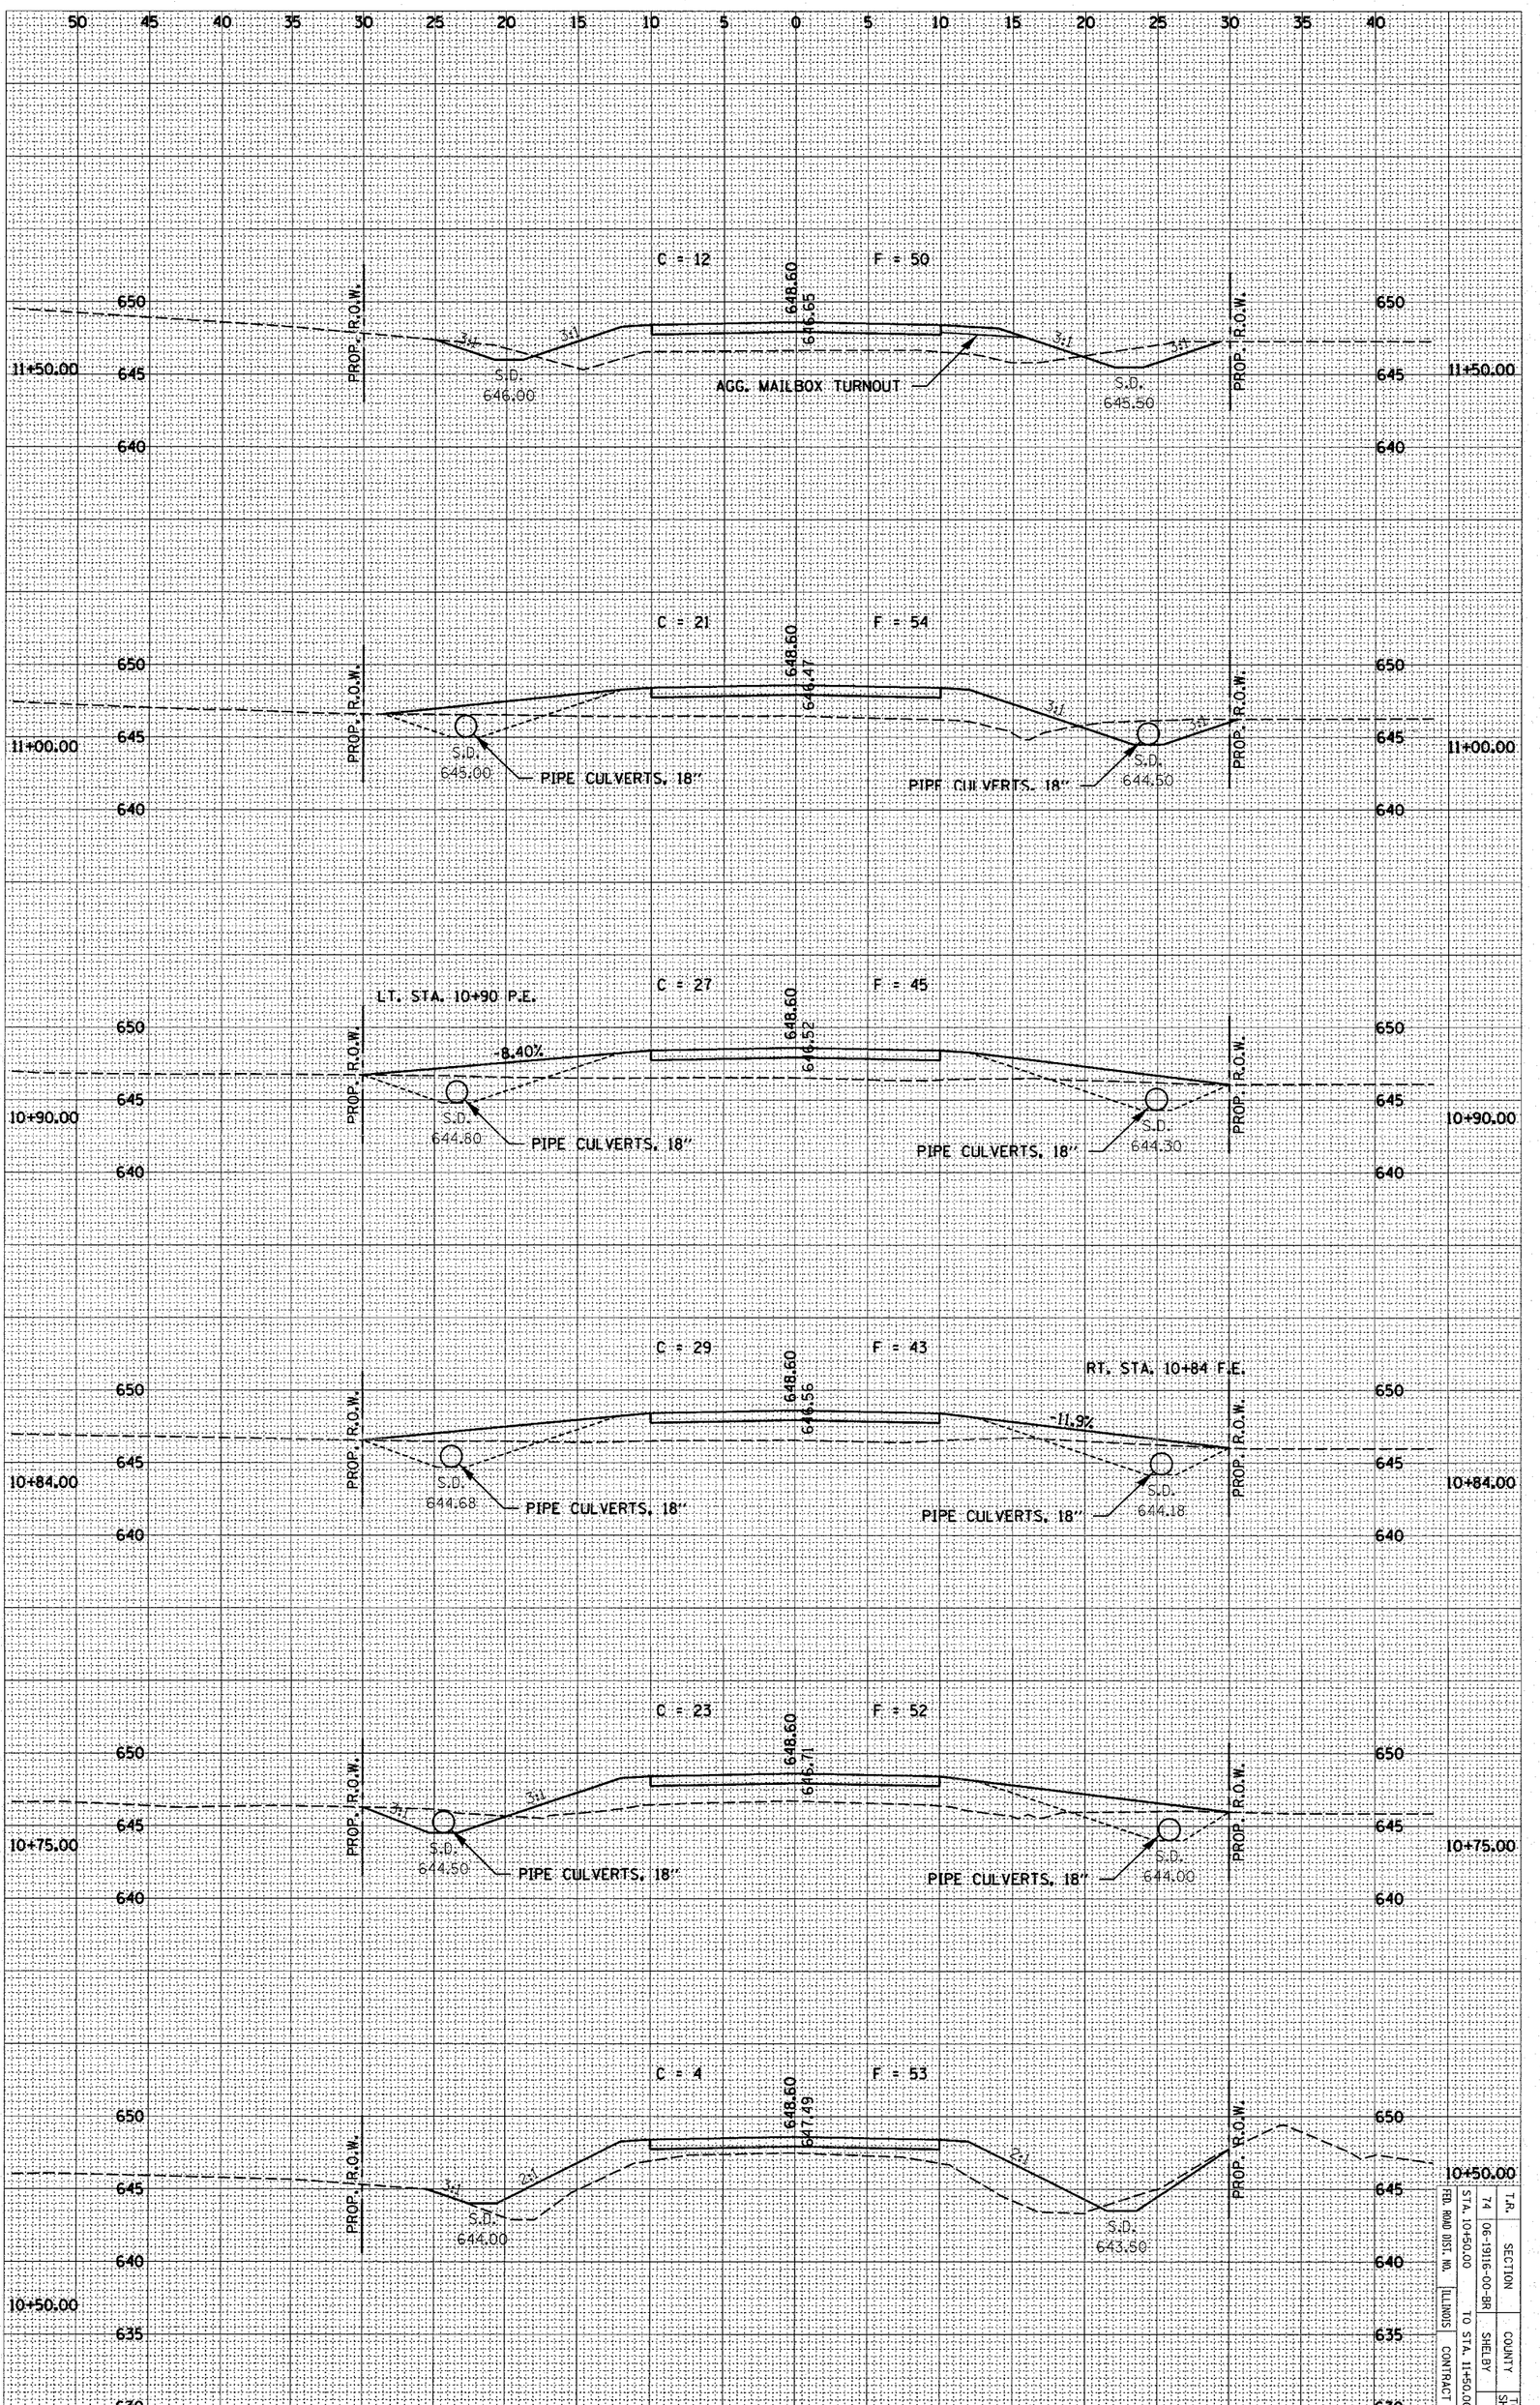

T.R.	SECTION	COUNTY	TOTAL SHEETS	SHE
74	06-19116-00-BR	SHELBY	12	6

STA. 10+50.00 TO STA. 11+50.00

FED. ROAD DIST. NO. ILLINOIS CONTRACT NO. 954