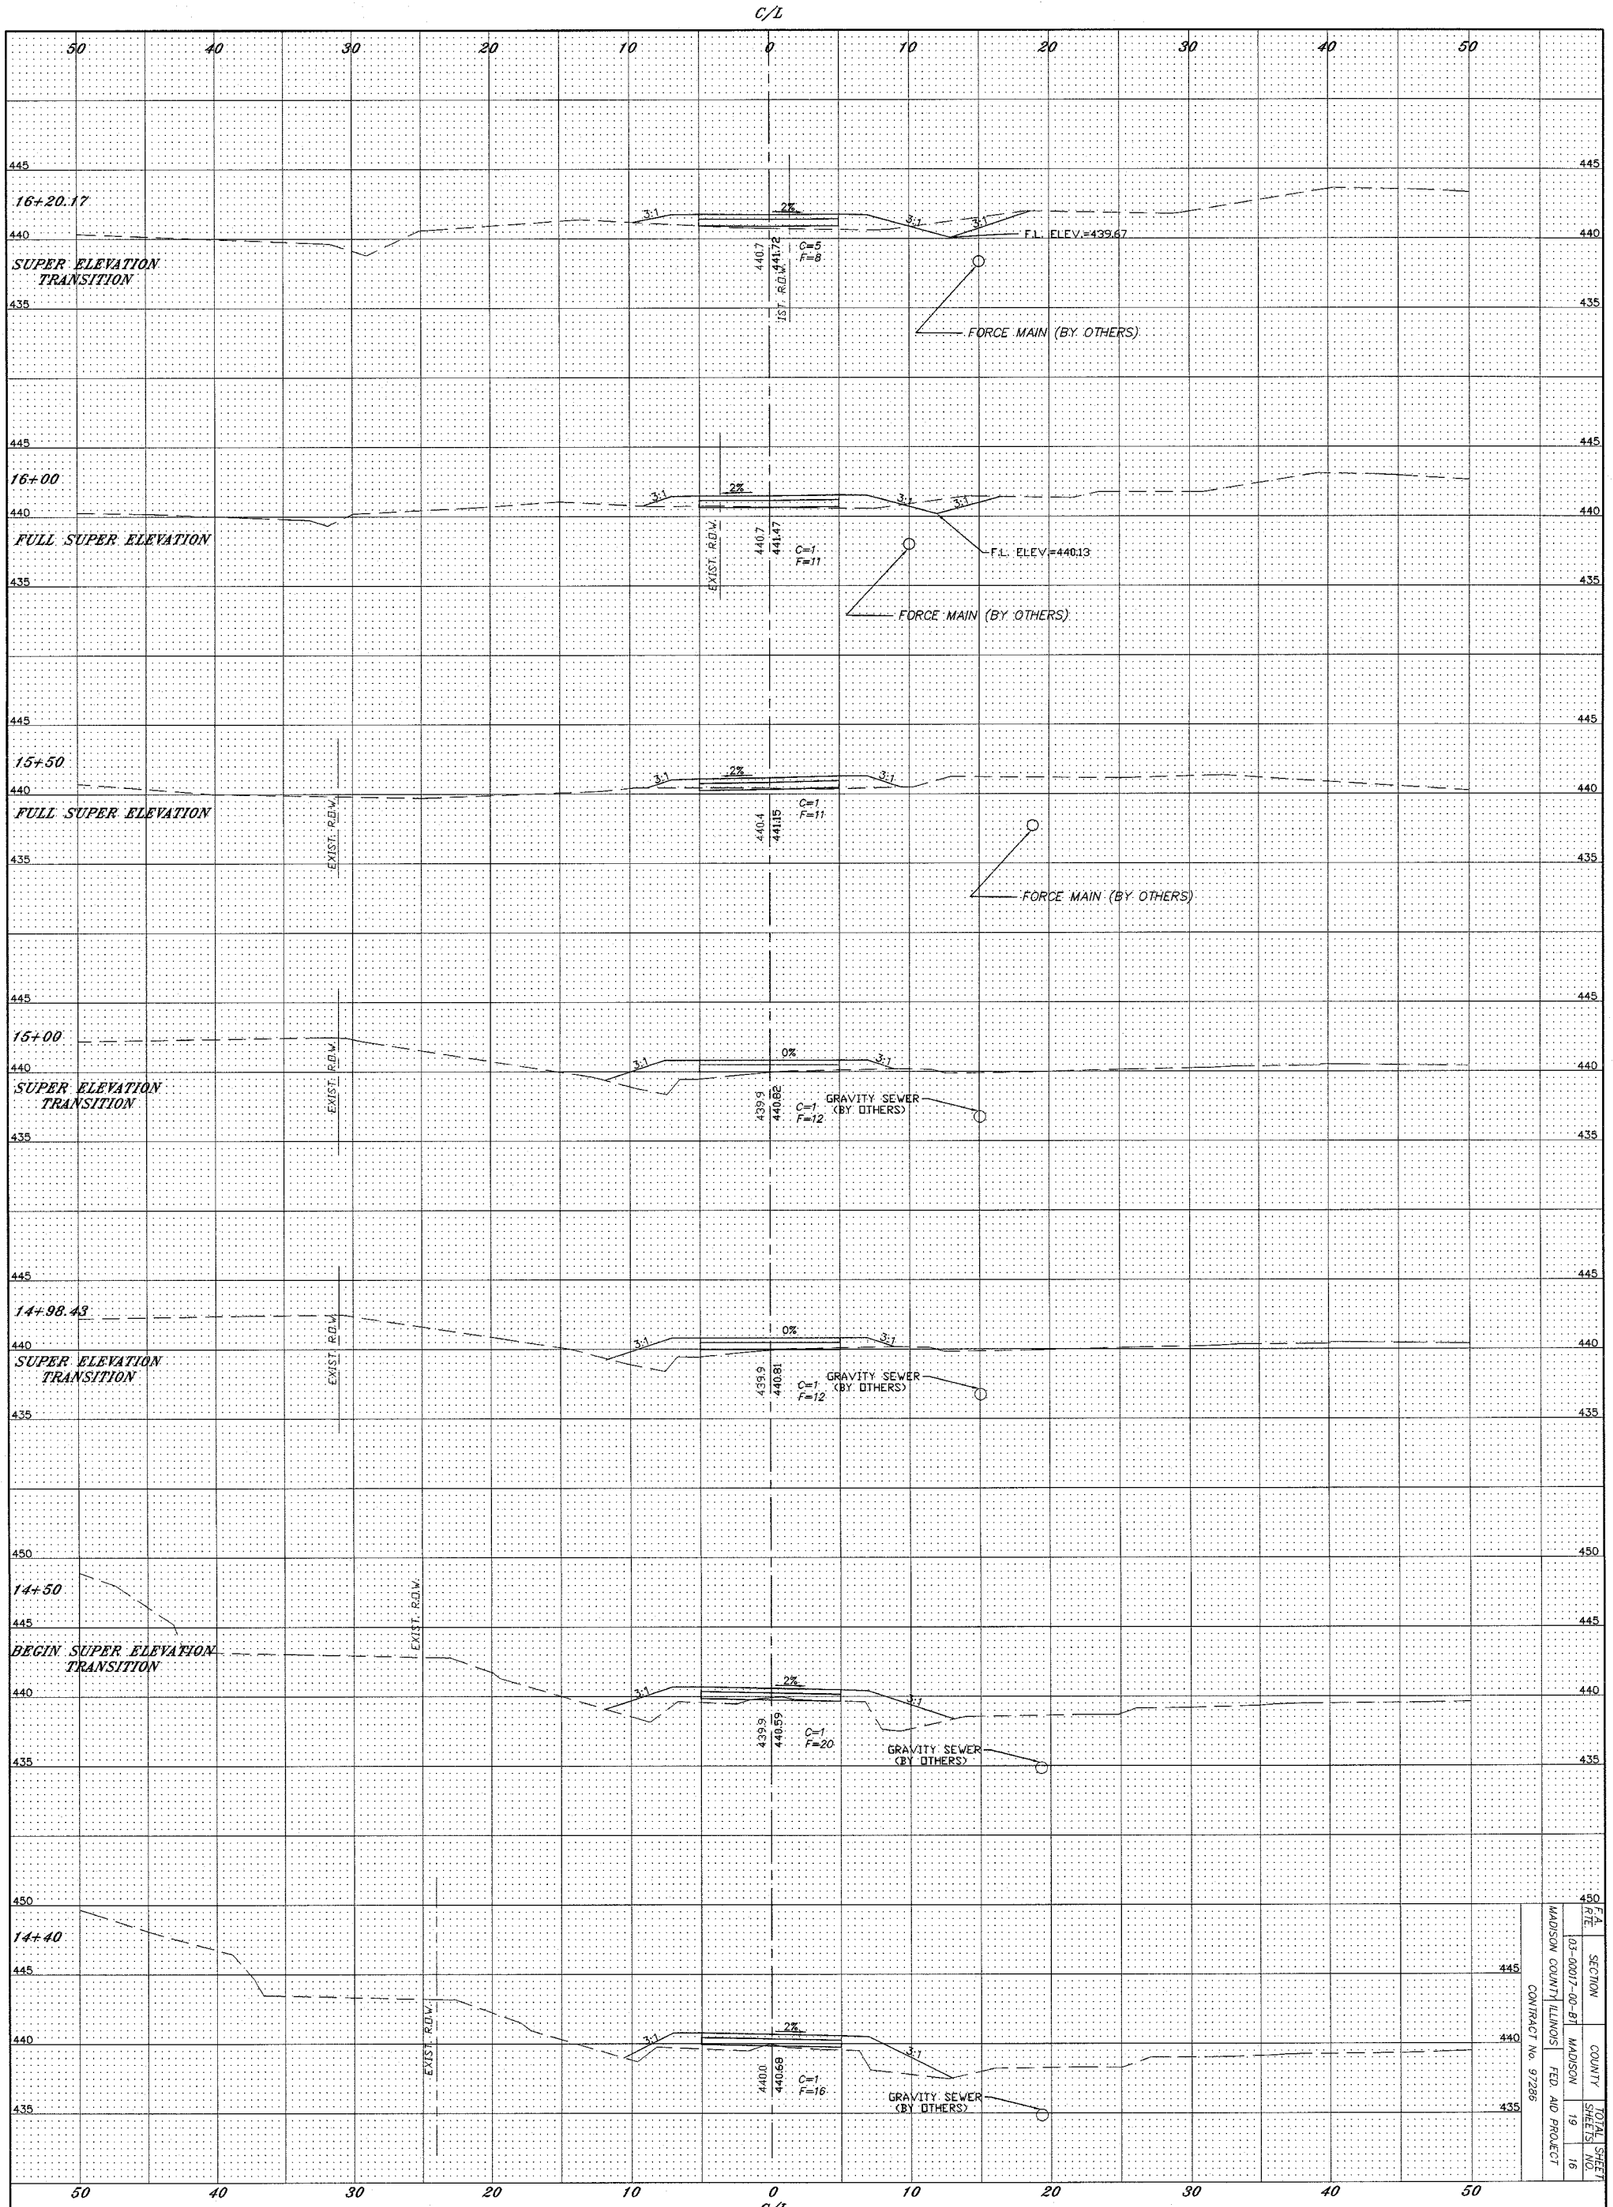

FED. AID PROJECT	
CONTRACT No. 97286	
MADISON COUNTY, ILLINOIS	
SECTION	03-00017-00-BT
COUNTY	MADISON
TOTAL SHEETS	19
SHEET NO.	16

SHEET 16 OF 19

SCALE: HORIZ. 1"=5' VERT. 1"=5'

DATE: JUNE 2006

DSN. BY: GDP

DWN. BY: GDP

CHK. BY: MS

JOB NO. 436010

REF. DWG. CROSSSECTIONS_LAVISTA.DWG

VILLAGE OF GODFREY, ILLINOIS
LAVISTA PARK NATURE TRAIL IMPROVEMENTS
GODFREY SECTION 03-00017-00-BT
CROSS SECTIONS

SMS ENGINEERS
Sheppard, Morgan & Schwaab, Inc.
CONSULTING ENGINEERS AND LAND SURVEYORS
215 Market Street, P.O. Box E, Alton, IL 62002• 618/462-9755• E-mail: mail@smsengineers.com
10 Central Industrial Drive, Granite City, IL 62040• 618/877-8700• E-mail: mail@smsengineers.com

REVISIONS

\\pc-land projects\godfrey pjt-436010\dwg\CROSSSECTIONS LAVISTA.dwg, 12/22/2006 3:00:08 PM, jkennedy, 1:5