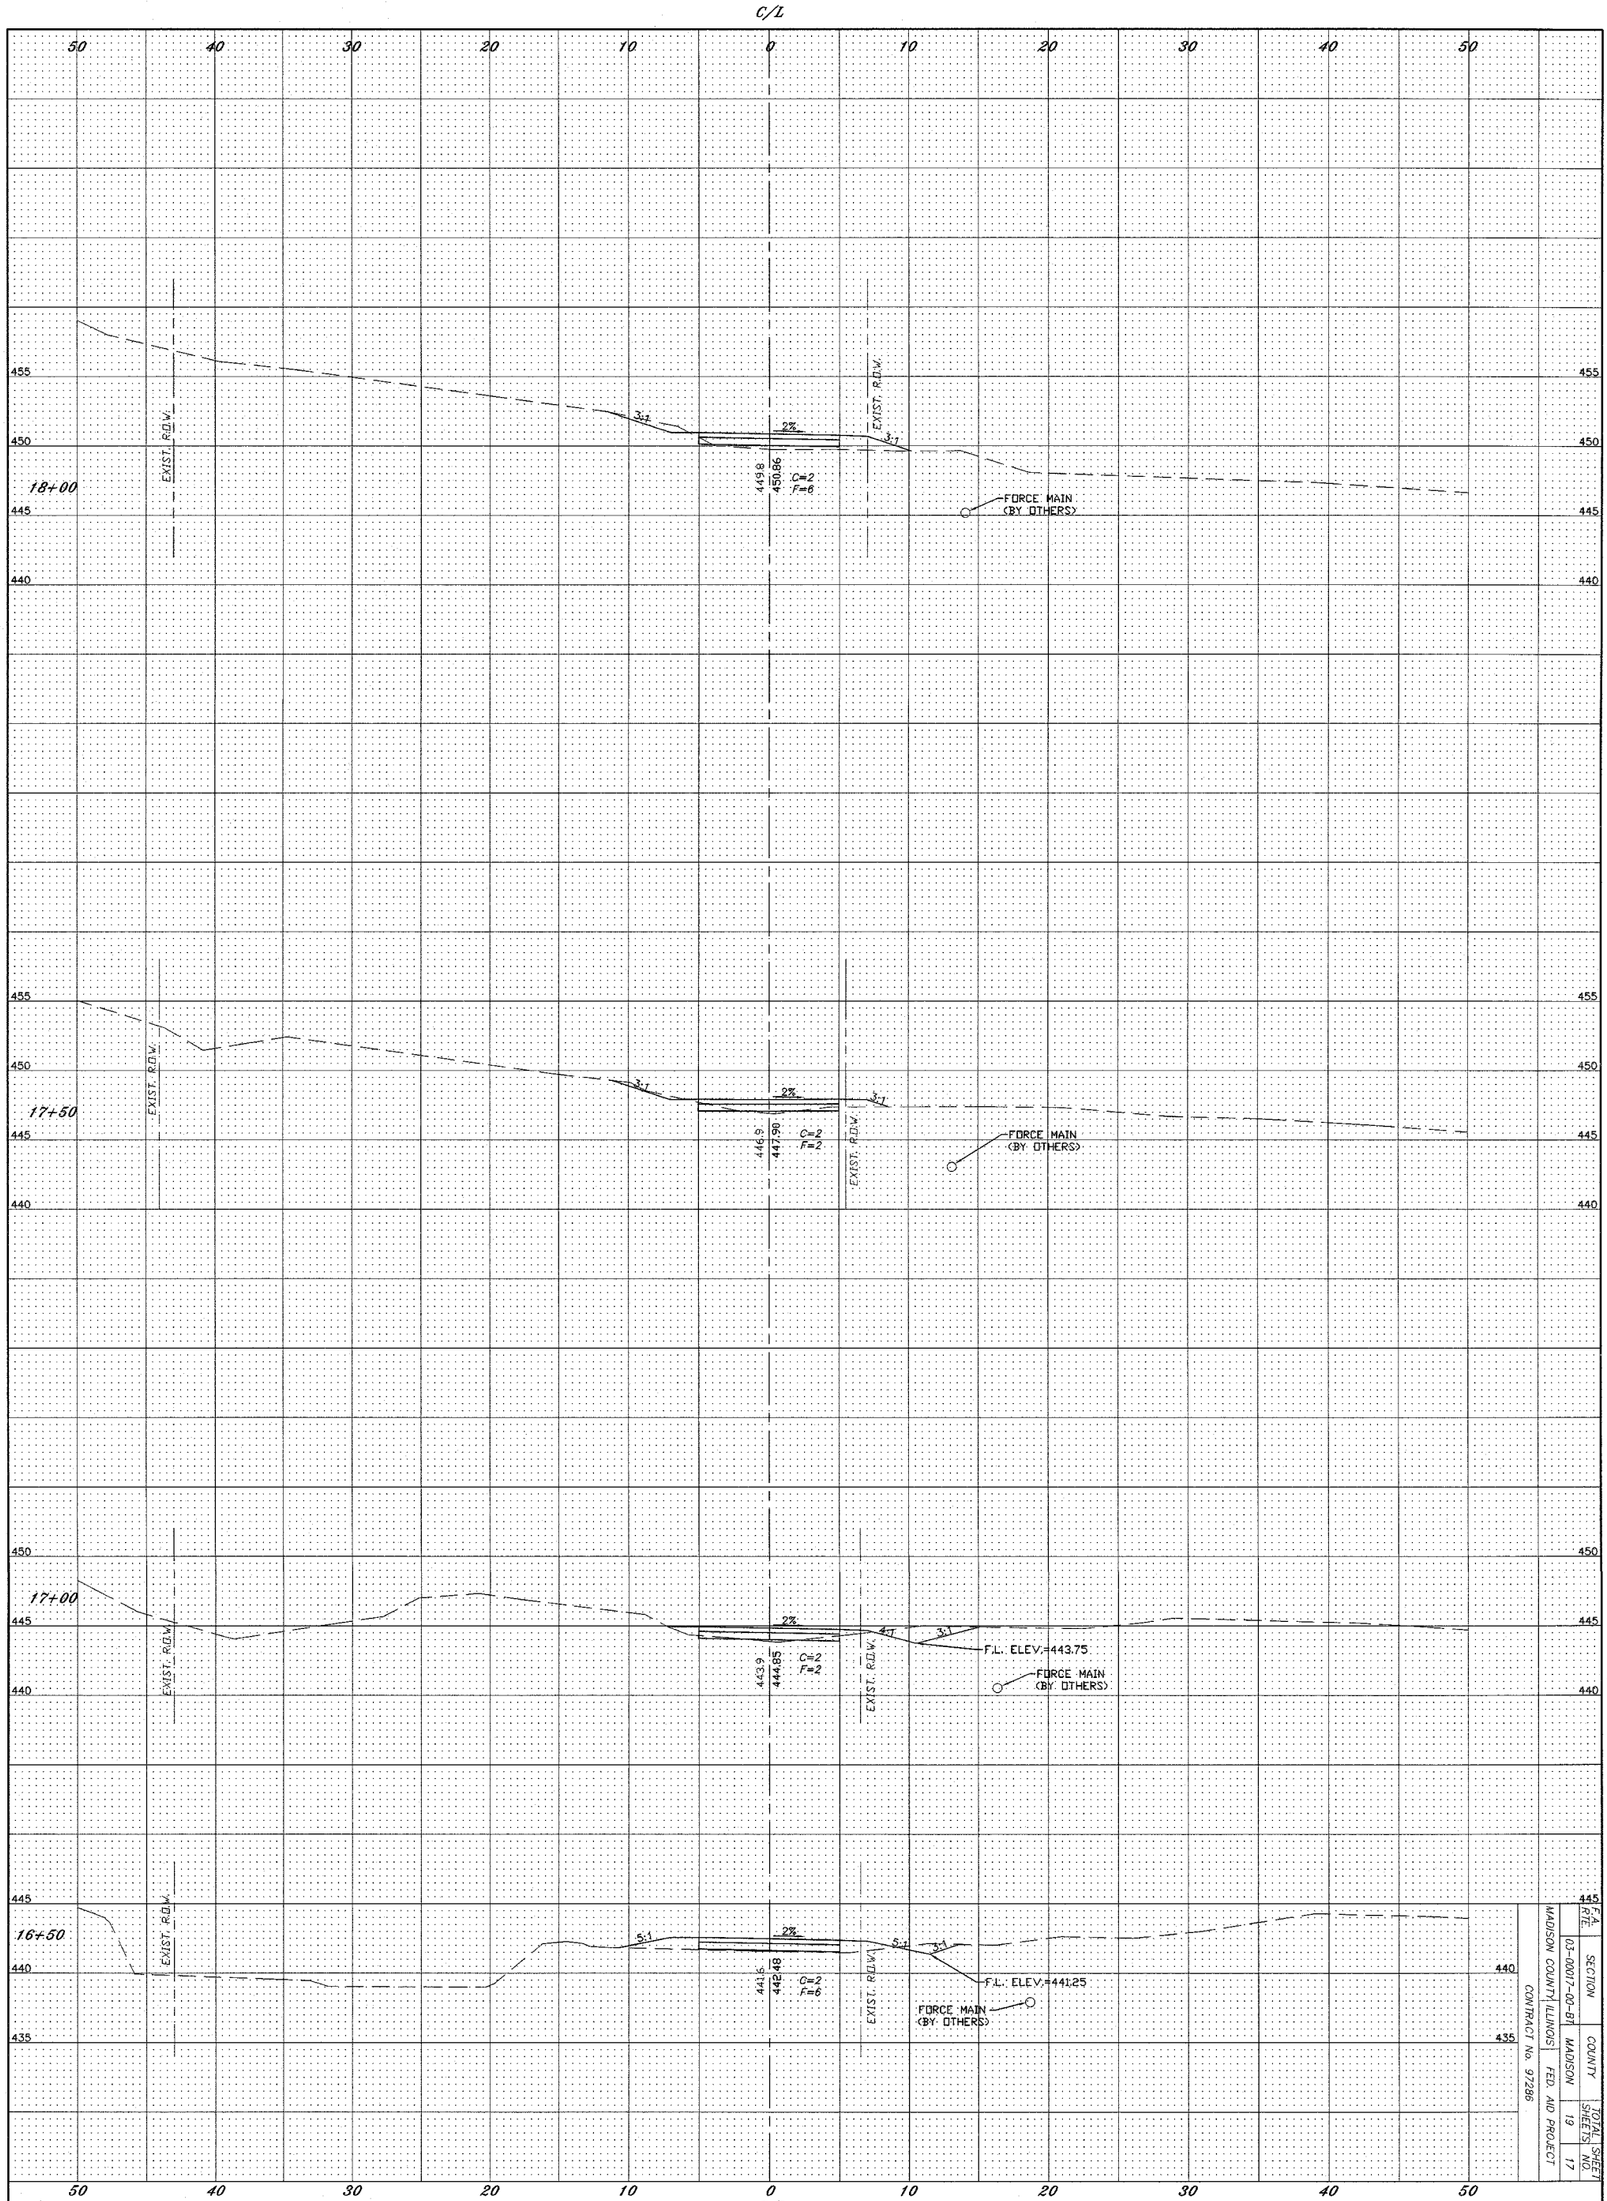

VILLAGE OF GODFREY, ILLINOIS
LAVISTA PARK NATURE TRAIL IMPROVEMENTS
GODFREY SECTION 03-00017-00-BT
CROSS SECTIONS

Sheppard, Morgan & Schwaab, Inc.
CONSULTING ENGINEERS AND LAND SURVEYORS
215 Market Street, P.O. Box E, Alton, IL 62002 • 618/462-9755 • E-mail: mail@smsengineers.com
10 Central Industrial Drive, Granite City, IL 62040 • 618/877-6700 • E-mail: mail@smsengineers.com

REVISIONS

F.A. RTE.	
SECTION	03-00017-00-BT
COUNTY	MADISON
TOTAL SHEETS	19
SHEET NO.	17

CONTRACT No. 97286 FED. AID PROJECT

SHEET 17 OF 19
SCALE: HORIZ. 1"=5' VERT. 1"=5'
DATE: JUNE 2006
DSN. BY: DJP
DWN. BY: DJP
CHK. BY: DJP
JOB NO. 436010
CROSSSECTIONS_LAVISTA.DWG

I:\pro-land projects\godfrey pkt 436010\dwg\CROSSSECTIONS LAVISTA.dwg, 12/22/2006 3:03:35 PM, jlwenady, 15