CONTRACT NO. 98944

F.A. RTE.	SECTION	COUNTY	TOTAL SHEETS	SHEET NO.
132	(42X)I-3	SALINE	46	13
STA.		TO STA.		
FED. ROAD DIST. NO.	ILLINOIS	FED. AID PROJECT		

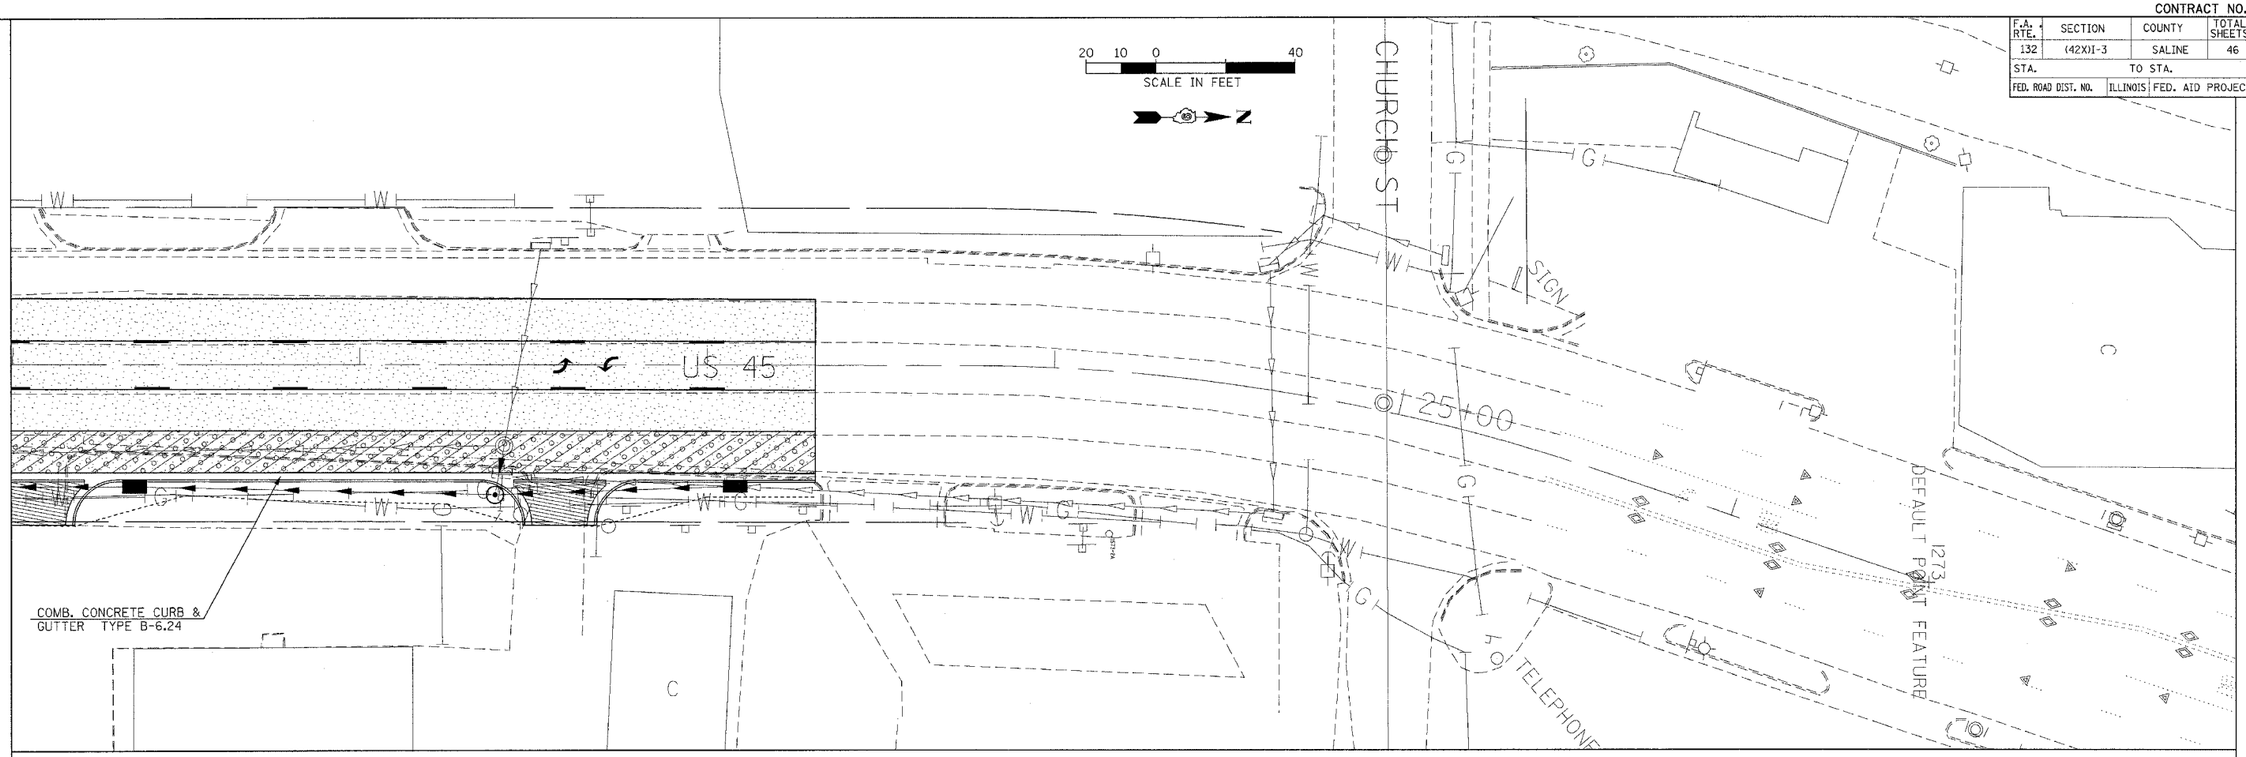

LEGEND

- PROPOSED POLYMERIZED HOT-MIX SURFACE COURSE 1 1/2"
- PROPOSED POLYMERIZED HOT-MIX BINDER COURSE 1"
- PROPOSED PCC BASE COURSE 10"
- PROPOSED PCC DRIVEWAY PAVEMENT 7"
- PROPOSED PCC DRIVEWAY PAVEMENT 8"
- PROPOSED TOPSOIL, FURNISH AND PLACE 12"

PLOT DATE = 11/16/2006
FILE NAME = c:\pw_pw1\d98\326\d98326plan32
PLOT SCALE = 20.0000 ' / IN.
USER NAME = rmoody

CONSTRUCTION