CONTRACT NO. 98944

F.A. RTE.	SECTION	COUNTY	TOTAL SHEETS	SHEET NO.
132	(42X)I-3	SALINE	46	34
STA. 15+50.0000		TO STA. 15+75.0000		
FED. ROAD DIST. NO.	ILLINOIS	FED. AID PROJECT		

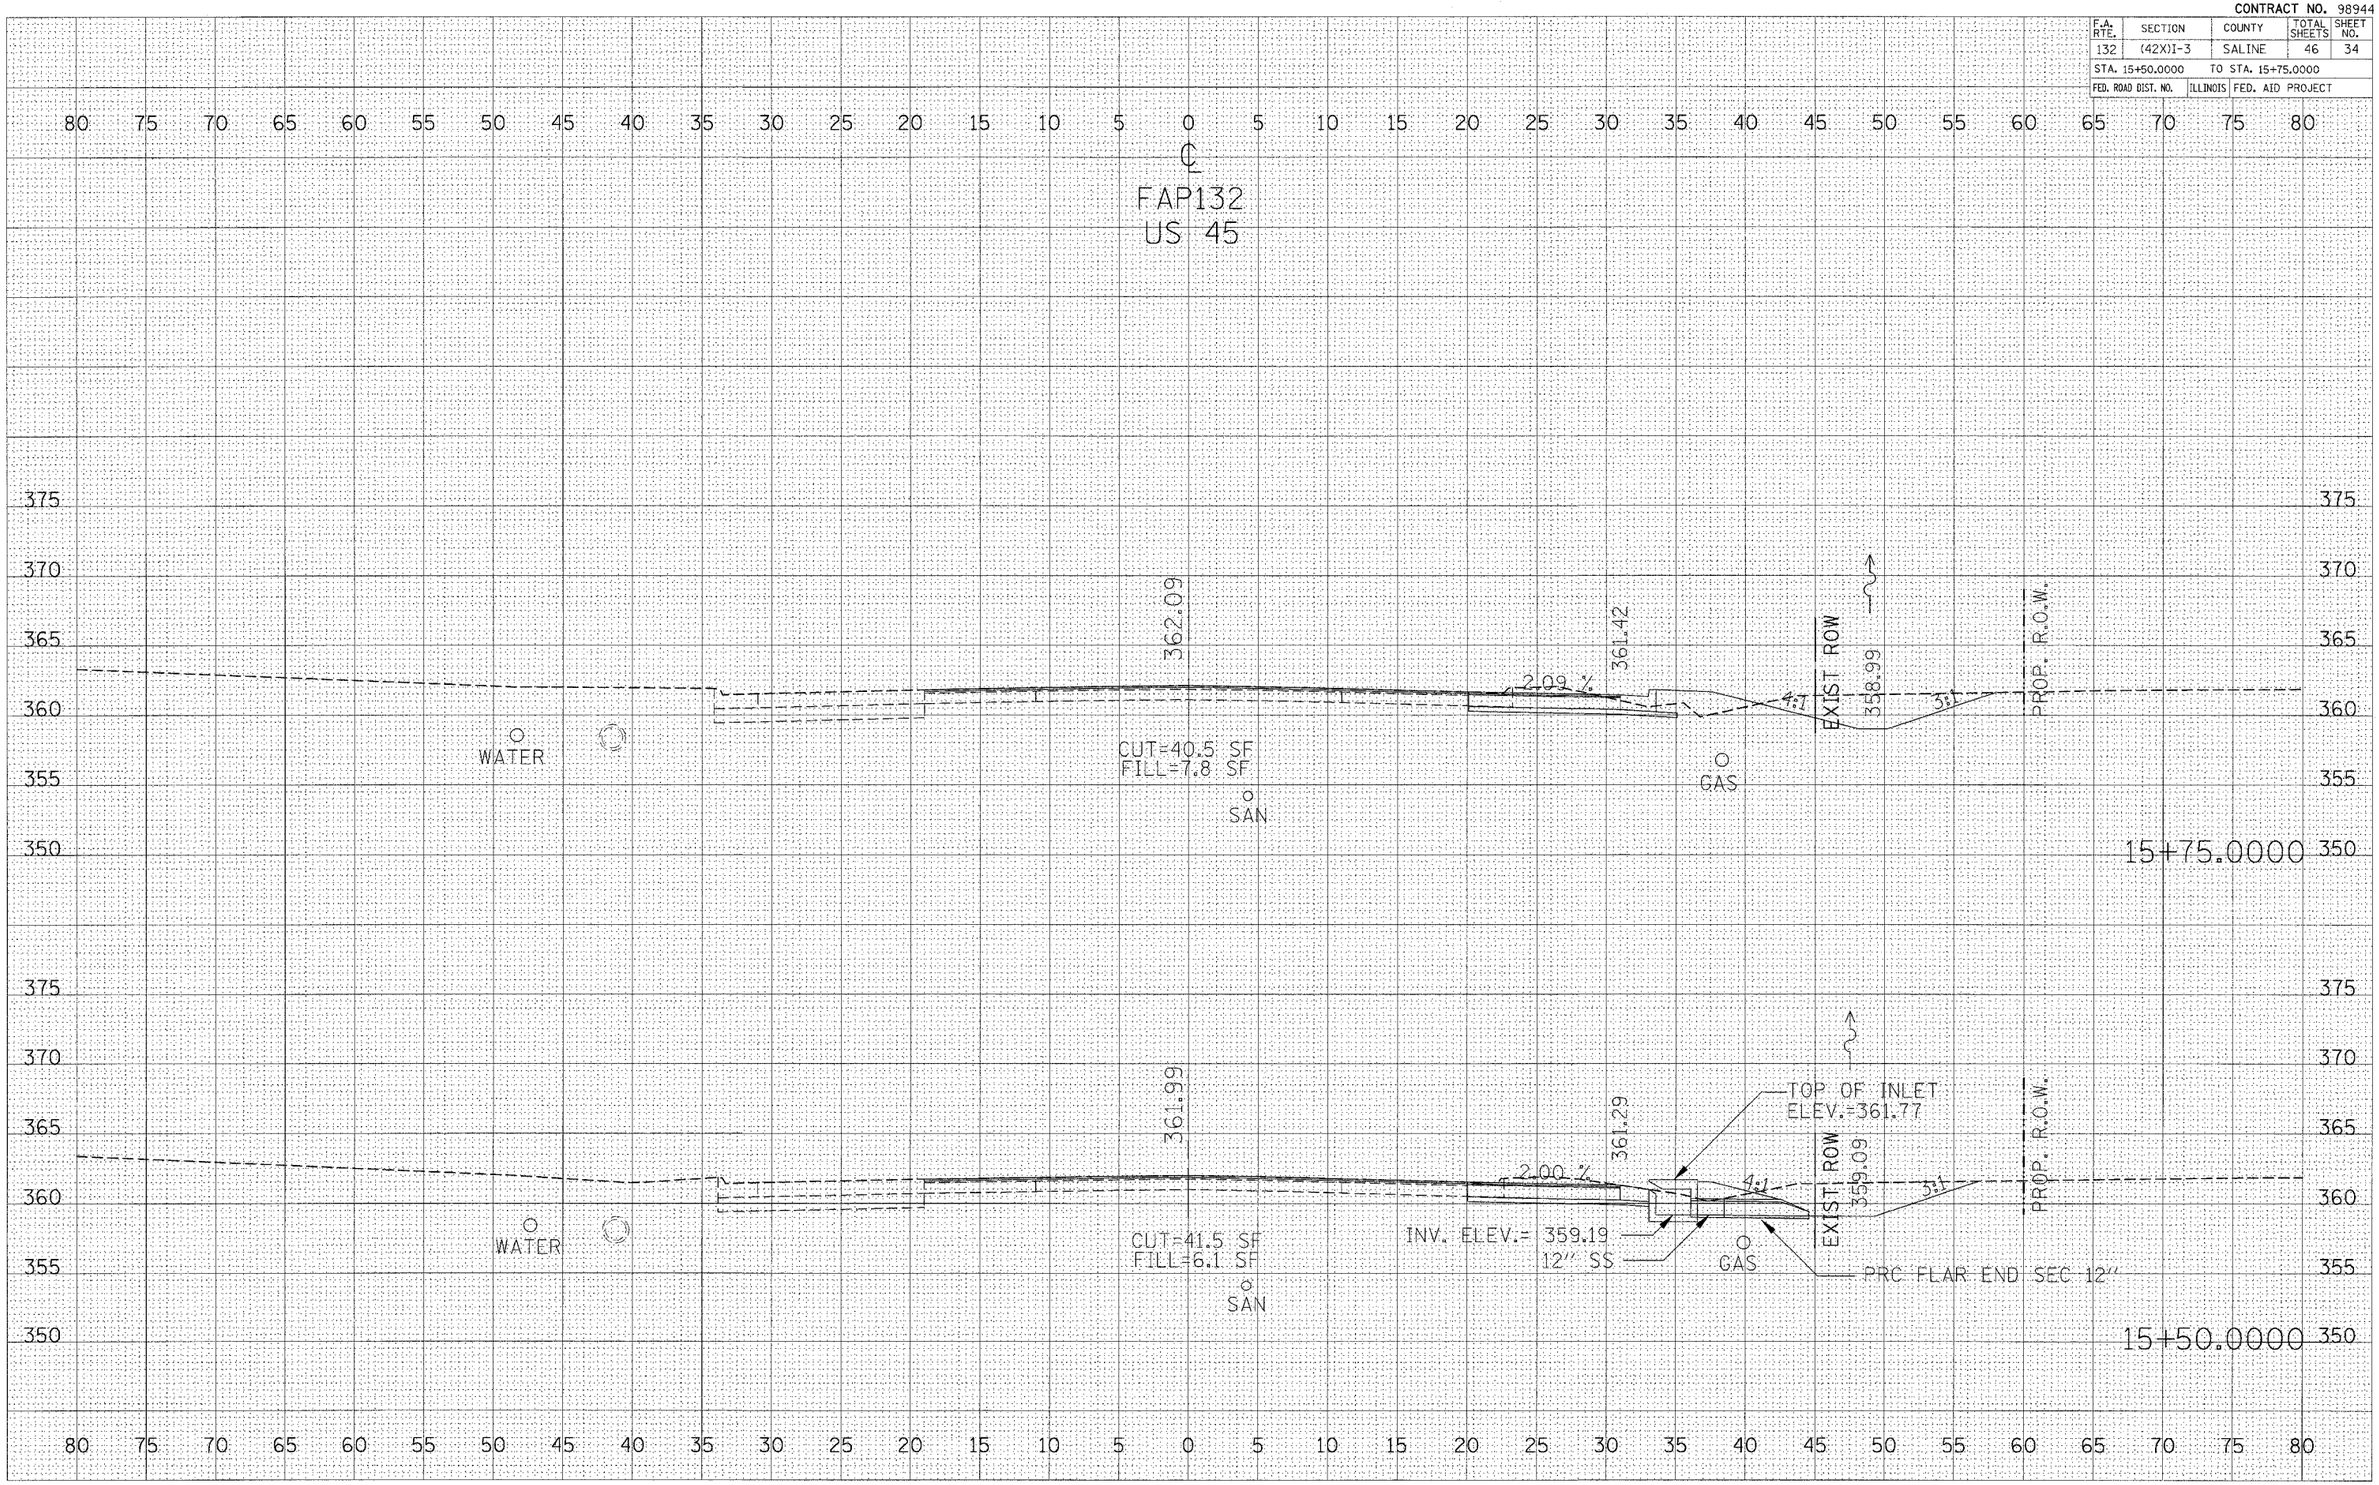

CROSS SECTIONS 15+50 TO 15+75

FINAL SURVEY	BY	DATE
SURVEYED		
PLOTTED		
TRAVERSE		
NOTE BOOK		
NO.	AREAS CHECKED	

ORIGINAL SURVEY	BY	DATE
SURVEYED		
PLOTTED		
TRAVERSE		
NOTE BOOK		
NO.	AREAS CHECKED	

PLOT DATE = 11/16/2006
FILE NAME = c:\pw_pcts\d902306\sh34a.d
PLOT SCALE = 5.0000 ' / IN.
USER NAME = nassdp