CONTRACT NO. 98944

F.A. RTE.	SECTION	COUNTY	TOTAL SHEETS	SHEET NO.
132	(42X)1-3	SALINE	46	35
STA. 16+00.0000		TO STA. 16+25.0000		
FED. ROAD DIST. NO.	ILLINOIS	FED. AID PROJECT		

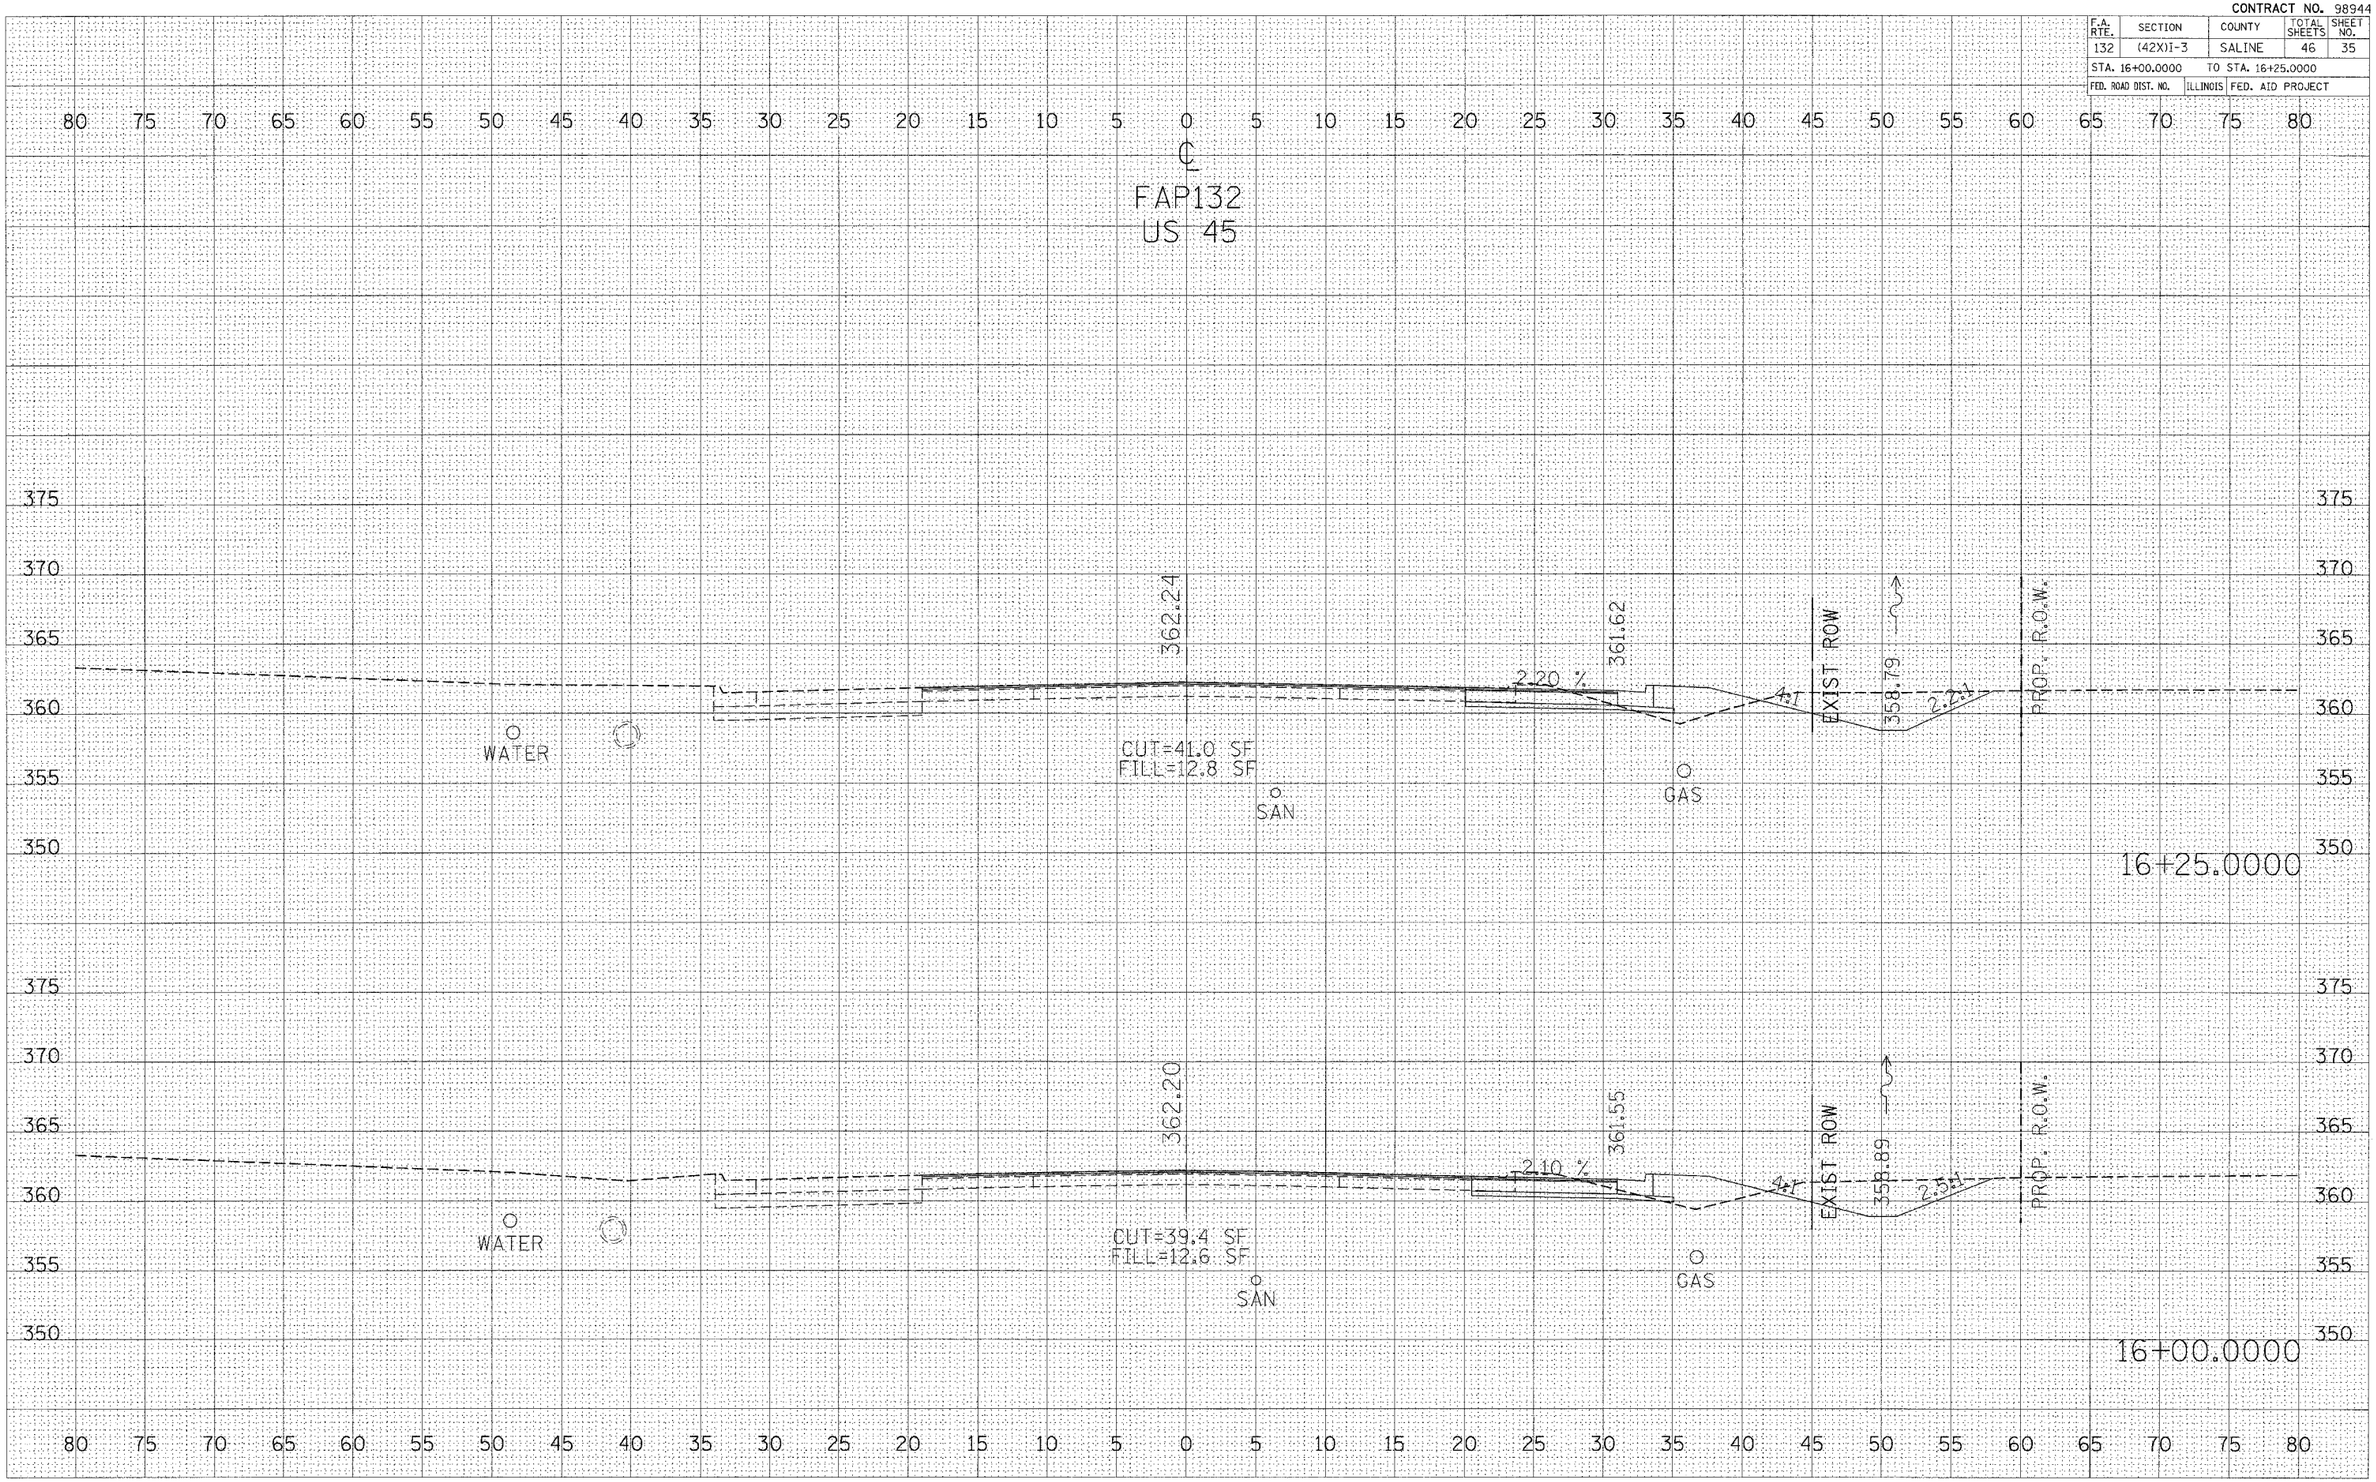

CROSS SECTIONS 16+00 TO 16+25

FINAL SURVEY	BY	DATE
NOTE BOOK NO.	SURVEYED	
	PLOTTED	
	TEMPLATE	
	AREAS	
	AREAS CHECKED	

ORIGINAL SURVEY	BY	DATE
NOTE BOOK NO.	SURVEYED	
	PLOTTED	
	TEMPLATE	
	AREAS	
	AREAS CHECKED	

PLOT DATE = 1/16/2006
FILE NAME = c:\pwworking\d0823861\sh134a.d
PLOT SCALE = 5.0000 ' / IN.
USER NAME = nesadp