CONTRACT NO. 98944

F.A. RTE.	SECTION	COUNTY	TOTAL SHEETS	SHEET NO.
132	(42X)I-3	SALINE	46	44
STA. 22+25.0000		TO STA. 22+57.5900		
FED. ROAD DIST. NO.	ILLINOIS	FED. AID PROJECT		

FINAL SURVEY | SURVEYED | DATE | BY
NOTE BOOK | PLOTTED
NO. | TEMPLATE
AREAS
AREAS CHECKED

ORIGINAL SURVEY? | SURVEYED | DATE | BY
NOTE BOOK | PLOTTED
NO. | TEMPLATE
AREAS
AREAS CHECKED

PLOT DATE = 11/16/2006
FILE NAME = c:\projects\f400383\xsh\34x4.dg
PLOT SCALE = 5.000 ' / IN.
USER NAME = neasdp

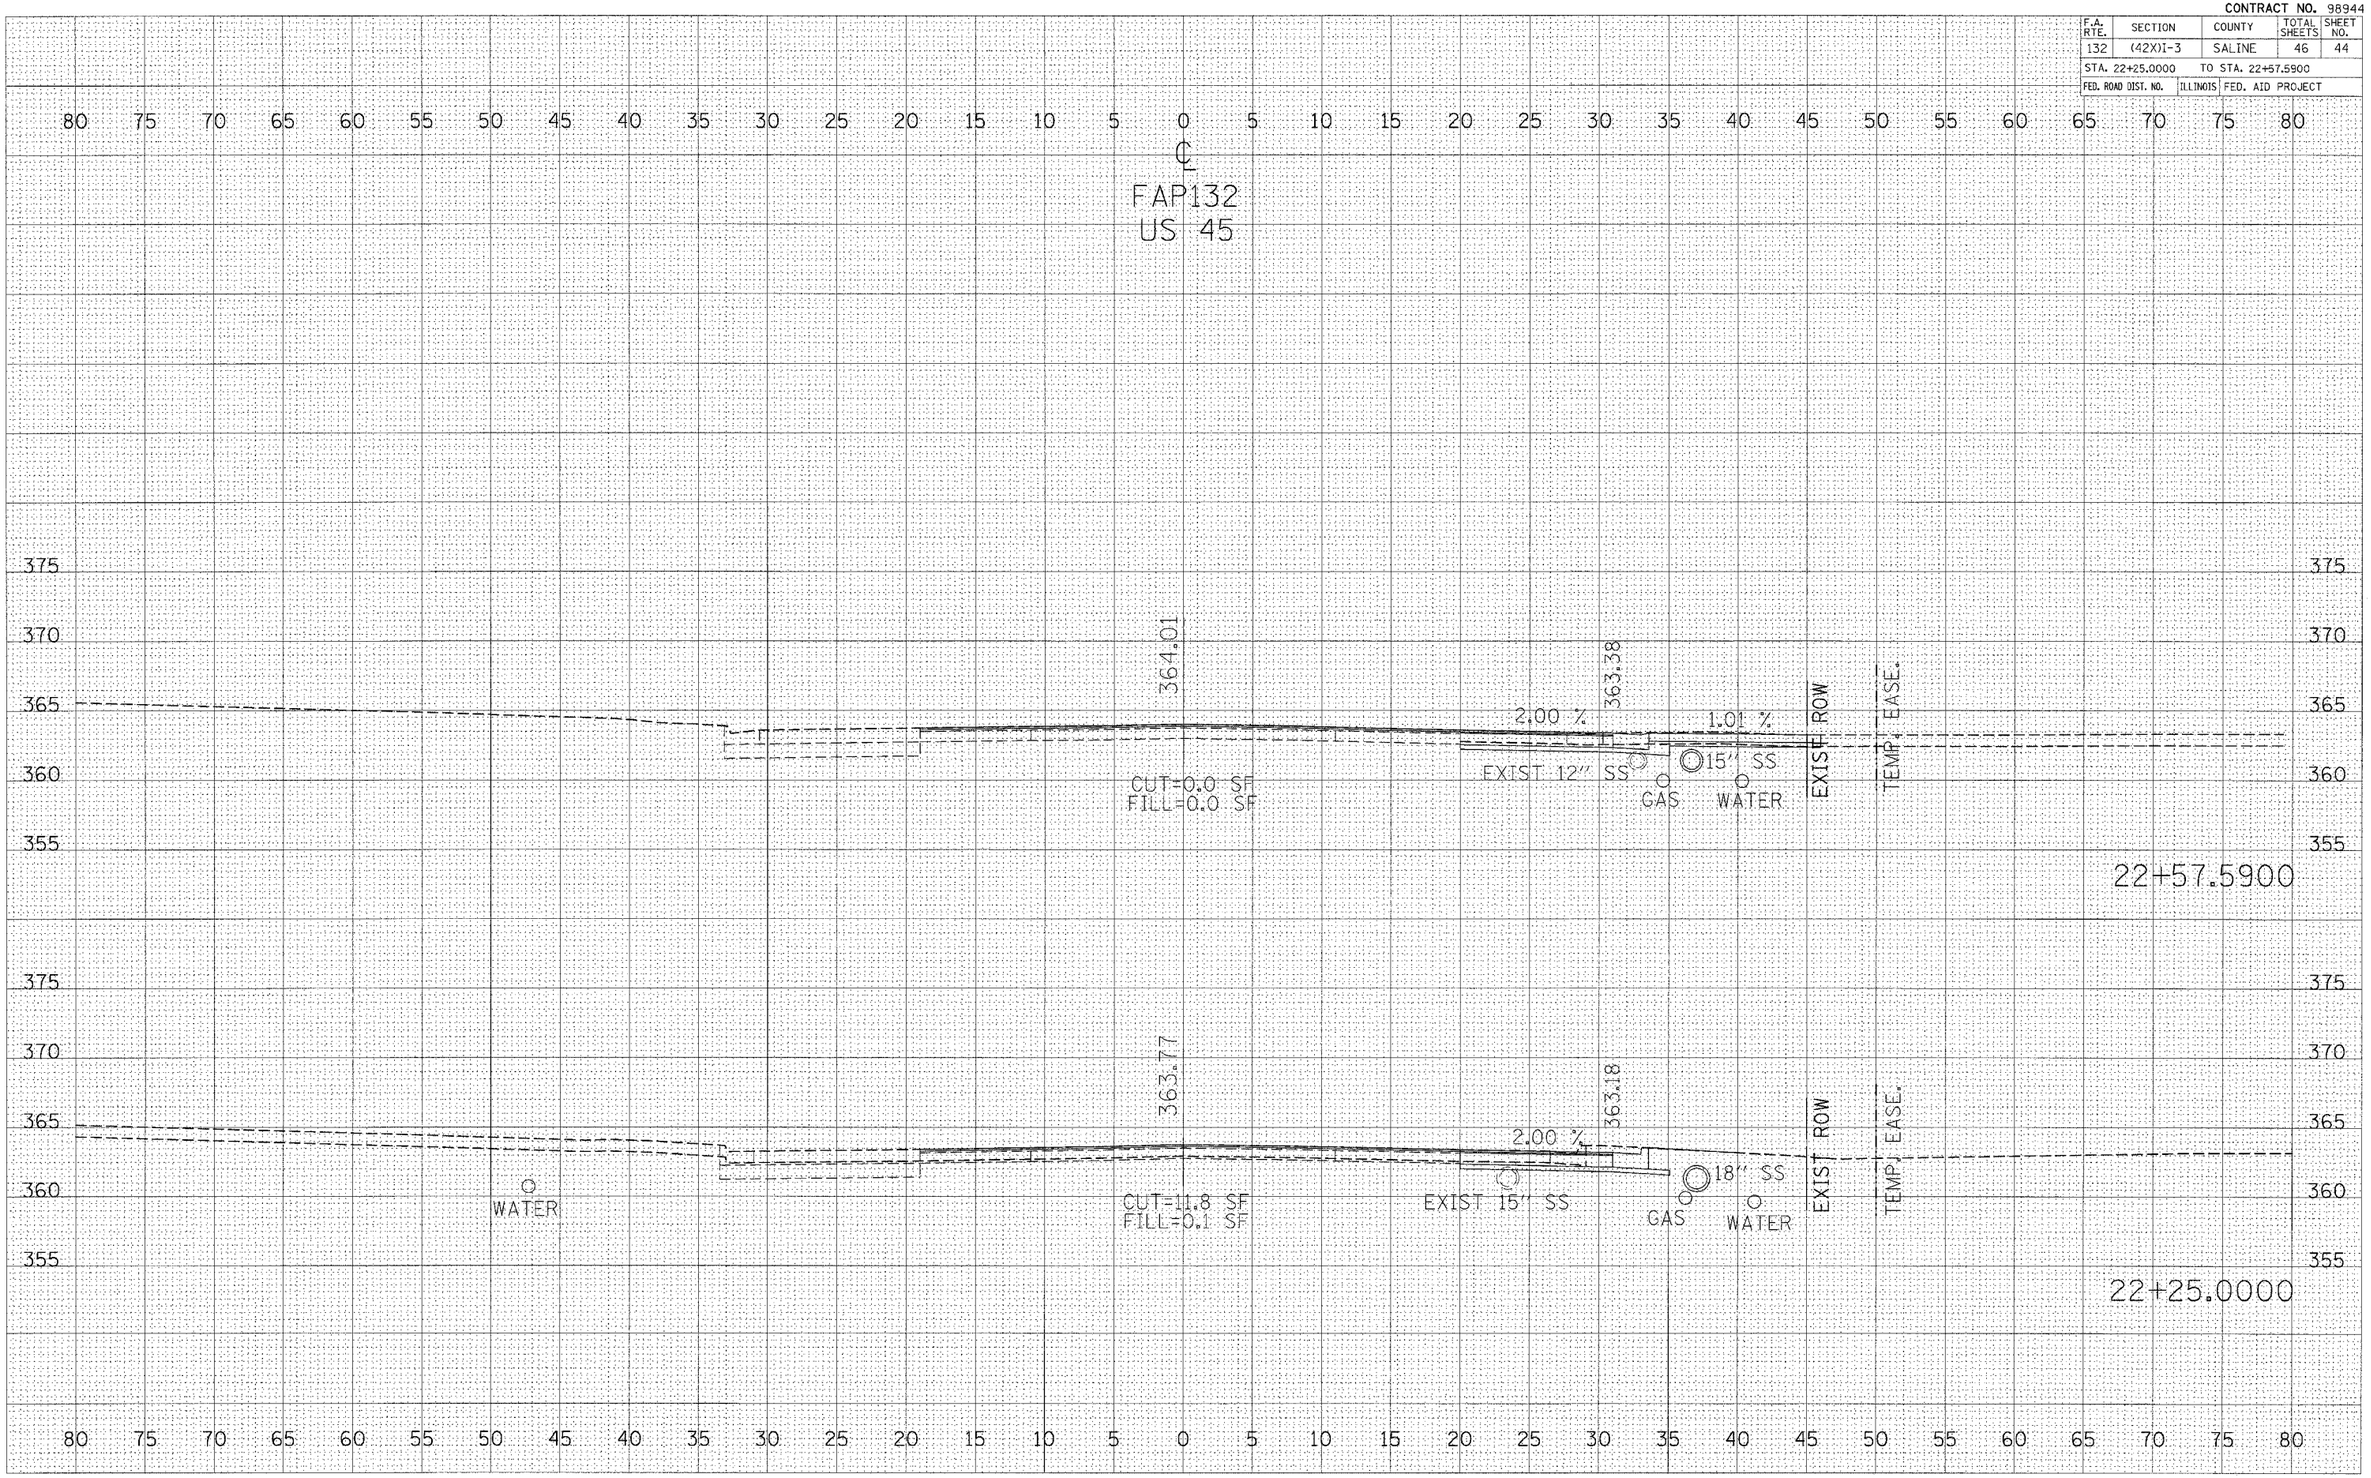

CROSS SECTIONS 22+25 TO 22+57.59