CONTRACT NO. 98950

F.A. RTE.	SECTION	COUNTY	TOTAL SHEETS	SHEET NO.
*	**	WILLIAMSON	917	96
STA.		TO STA.		
FED. ROAD DIST. NO.	ILLINOIS	FED. AID PROJECT		

* I-57, & OLD IL 13 (FAU 9629)
* * (X1-6-2)VB-2,(X1-6)HBK-2

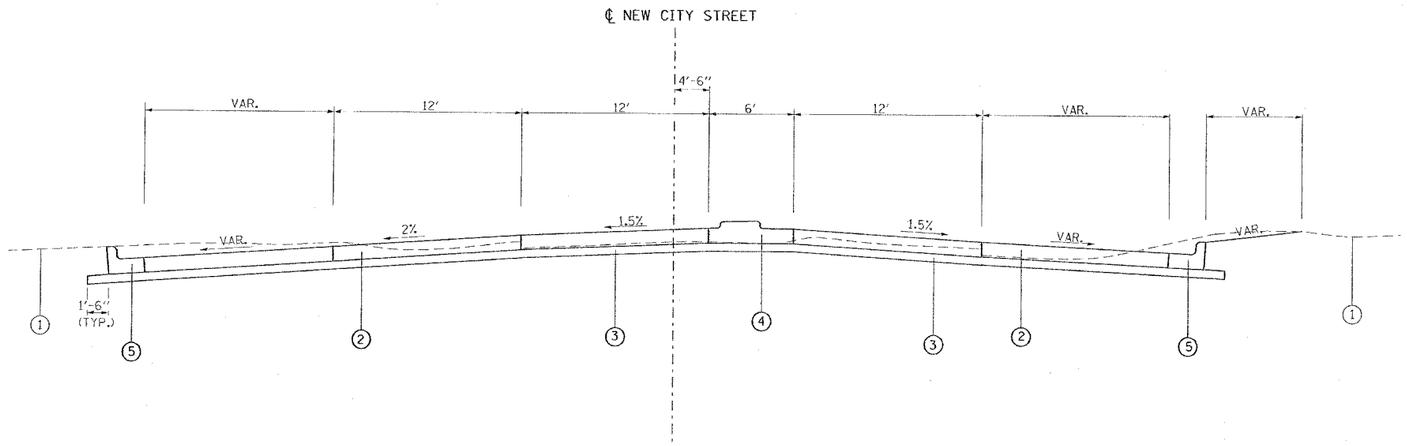

TO BE USED:

STA. 0+30 TO STA. 0+80

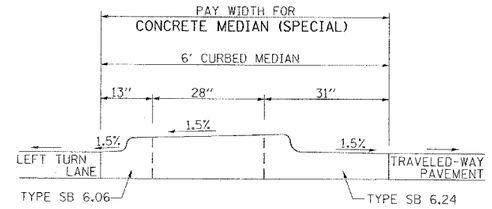

DETAIL "A"

REFER TO STANDARD 606301-02

1. EXIST. GROUNDLINE
2. PORTLAND CEMENT CONCRETE PAVEMENT 8" (JOINTED)
3. SUB-BASE GRANULAR MATERIAL, TYPE A 4"
4. CONCRETE MEDIAN (SPECIAL)
5. COMBINATION CONCRETE CURB AND GUTTER, TYPE B-6.24

REVISIONS	
NAME	DATE

ILLINOIS DEPARTMENT OF TRANSPORTATION

OLD IL 13
TYPICAL SECTION
NEW CITY STREET

SCALE: VERT. / HORIZ. NO SCALE

DRAWN BY CNH

DATE

CHECKED BY

PLOT DATE = 10/7/2026
FILE NAME = e:\projects\d482802\sldl3\sldl3p3.dgn
PLOT SCALE = 50.0000 ' / IN.
USER NAME = hewson