CONTRACT NO. 98950

F.A. RTE.	SECTION	COUNTY	TOTAL SHEETS	SHEET NO.
*	**	WILLIAMSON	917	124
STA.		TO STA.		
FED. ROAD DIST. NO.	ILLINOIS	FED. AID PROJECT		

* I-57, & OLD IL 13 (FAU 9629)
** (X1-6-2)VB-2,(X1-6)HBK-2

NORTHBOUND

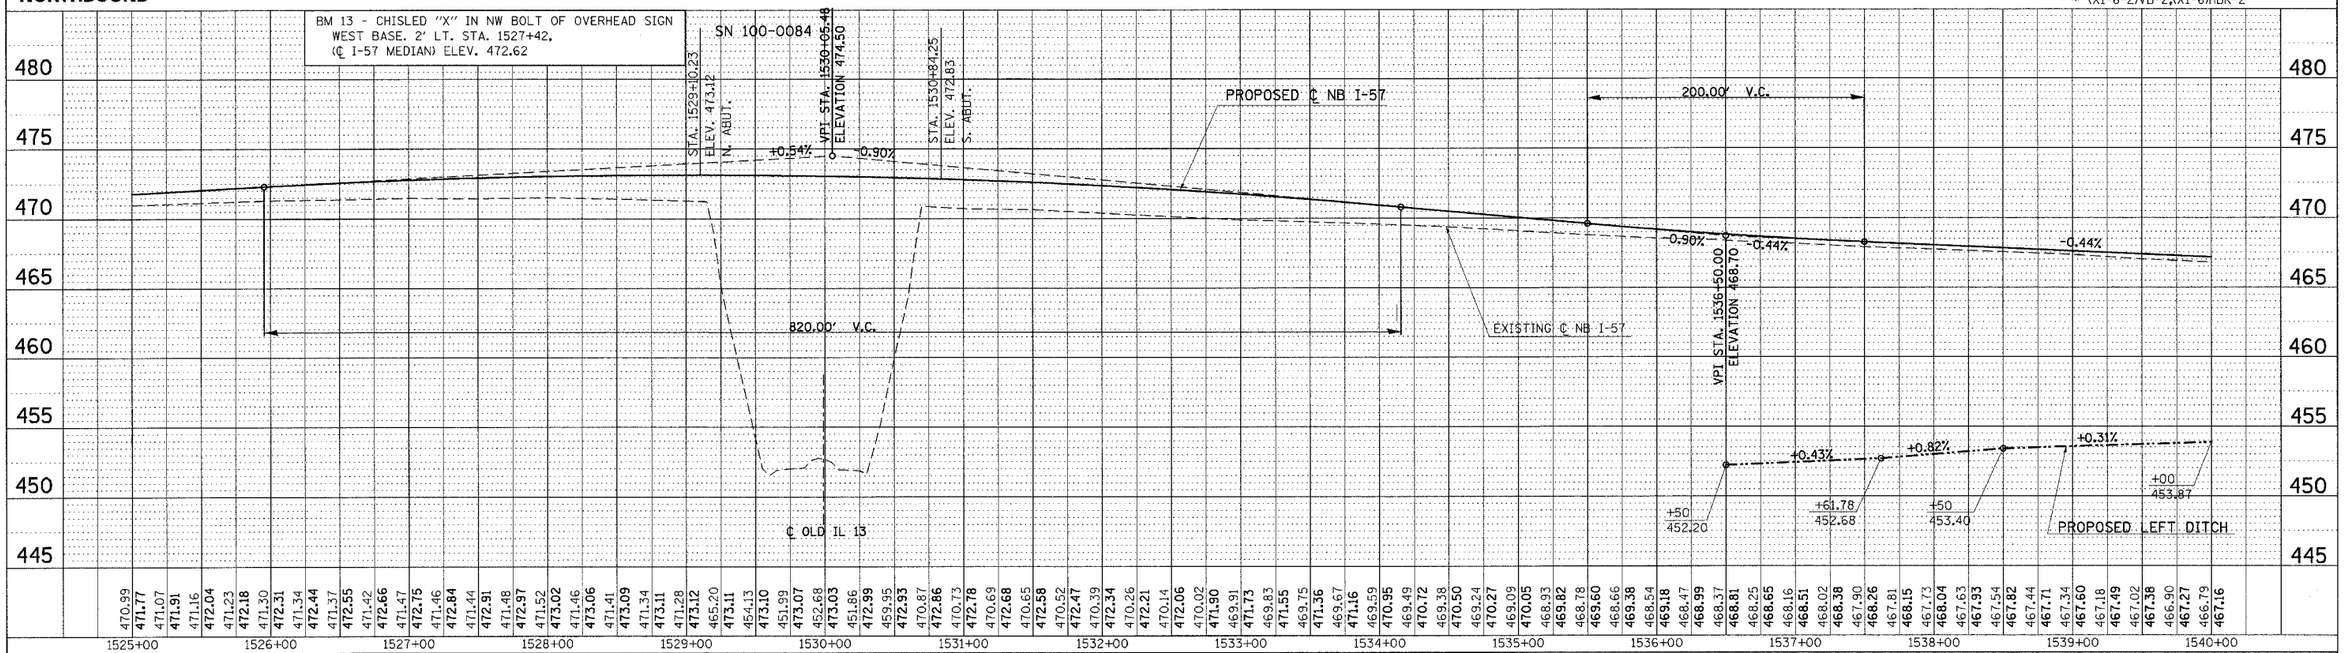

SOUTHBOUND

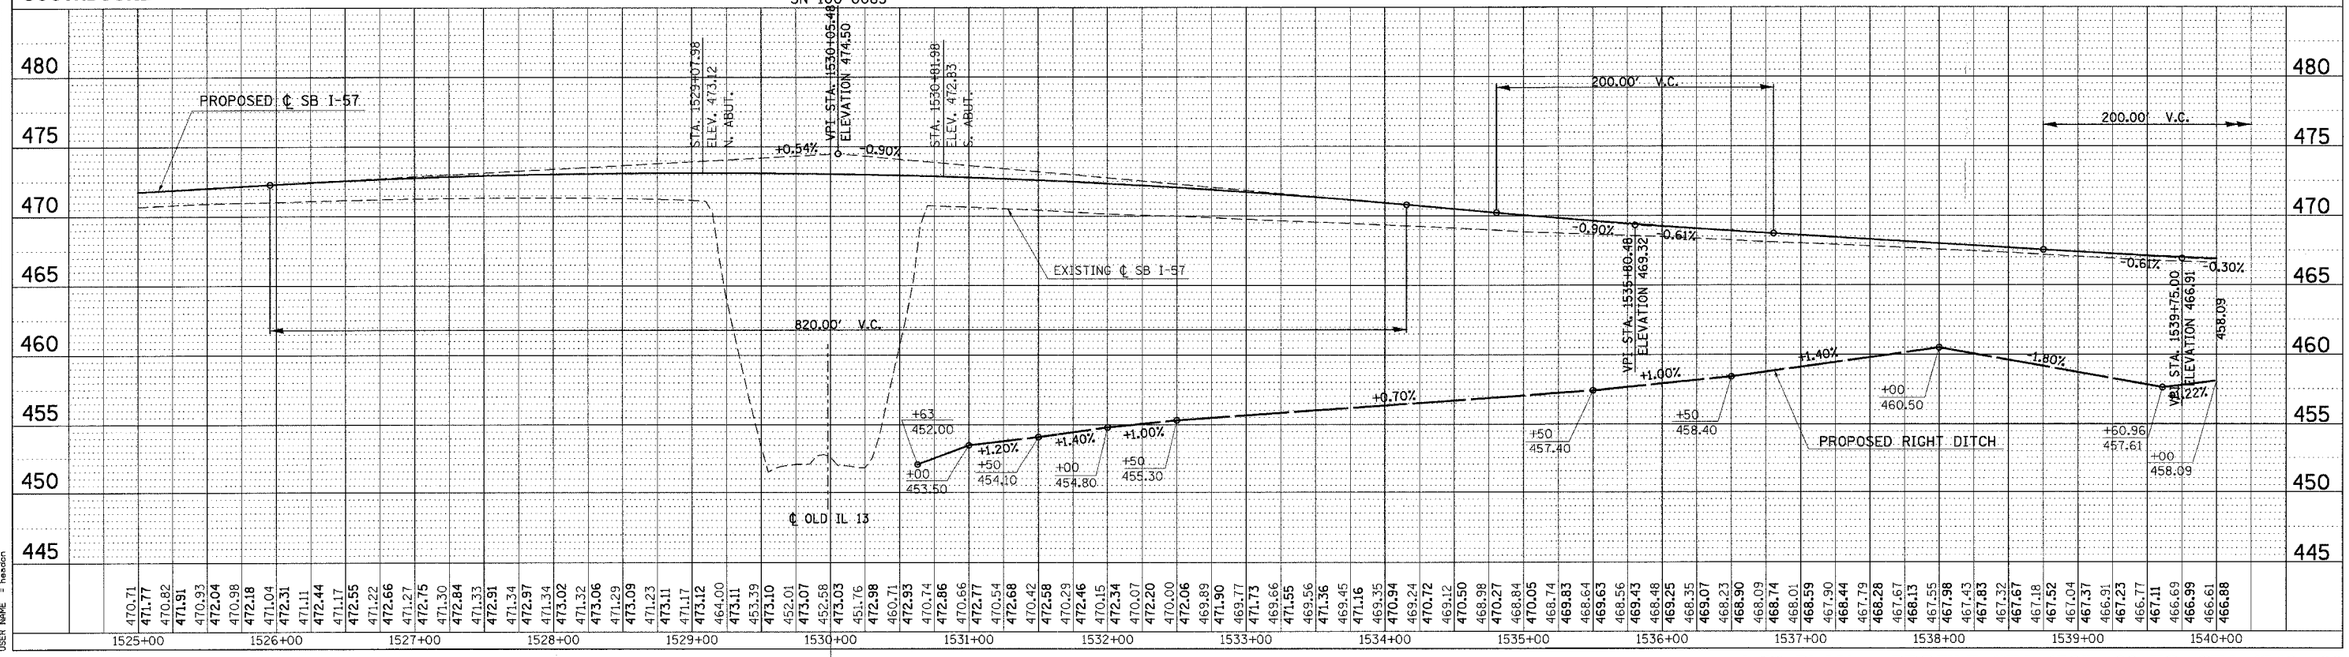

PLAN — SURVEYED / PLOTTED / ALIGNMENT CHECKED / GRADES CHECKED / CADD FILE NAME / NOTE BOOK / NO. / DATE

PROFILE — SURVEYED / PLOTTED / GRADES CHECKED / STRUCTURE NO(S) / CHKD / BY / DATE

PLOT DATE = 12/7/2006
FILE NAME = c:\projects\982802\vol3\vol3p4.dgn
PLOT SCALE = 50.0000 ' / IN.
USER NAME = hasson

I-57 PLAN – PROFILE STA. 1525+00 TO STA. 1540+00