CONTRACT NO. 98950

F.A. RTE.	SECTION	COUNTY	TOTAL SHEETS	SHEET NO.
*	* *	WILLIAMSON	917	126
STA.	TO STA.			
FED. ROAD DIST. NO.	ILLINOIS	FED. AID PROJECT		

* I-57, & OLD IL 13 (FAU 9629)
* * (X1-6-2)VB-2,(X1-6)HBK-2

PLAN
SURVEYED BY
PLOTTED BY
NOTE BOOK
NO.
DATE
CROSS CHECKED BY
DIF. OF RAW CHECKED
CADD FILE NAME

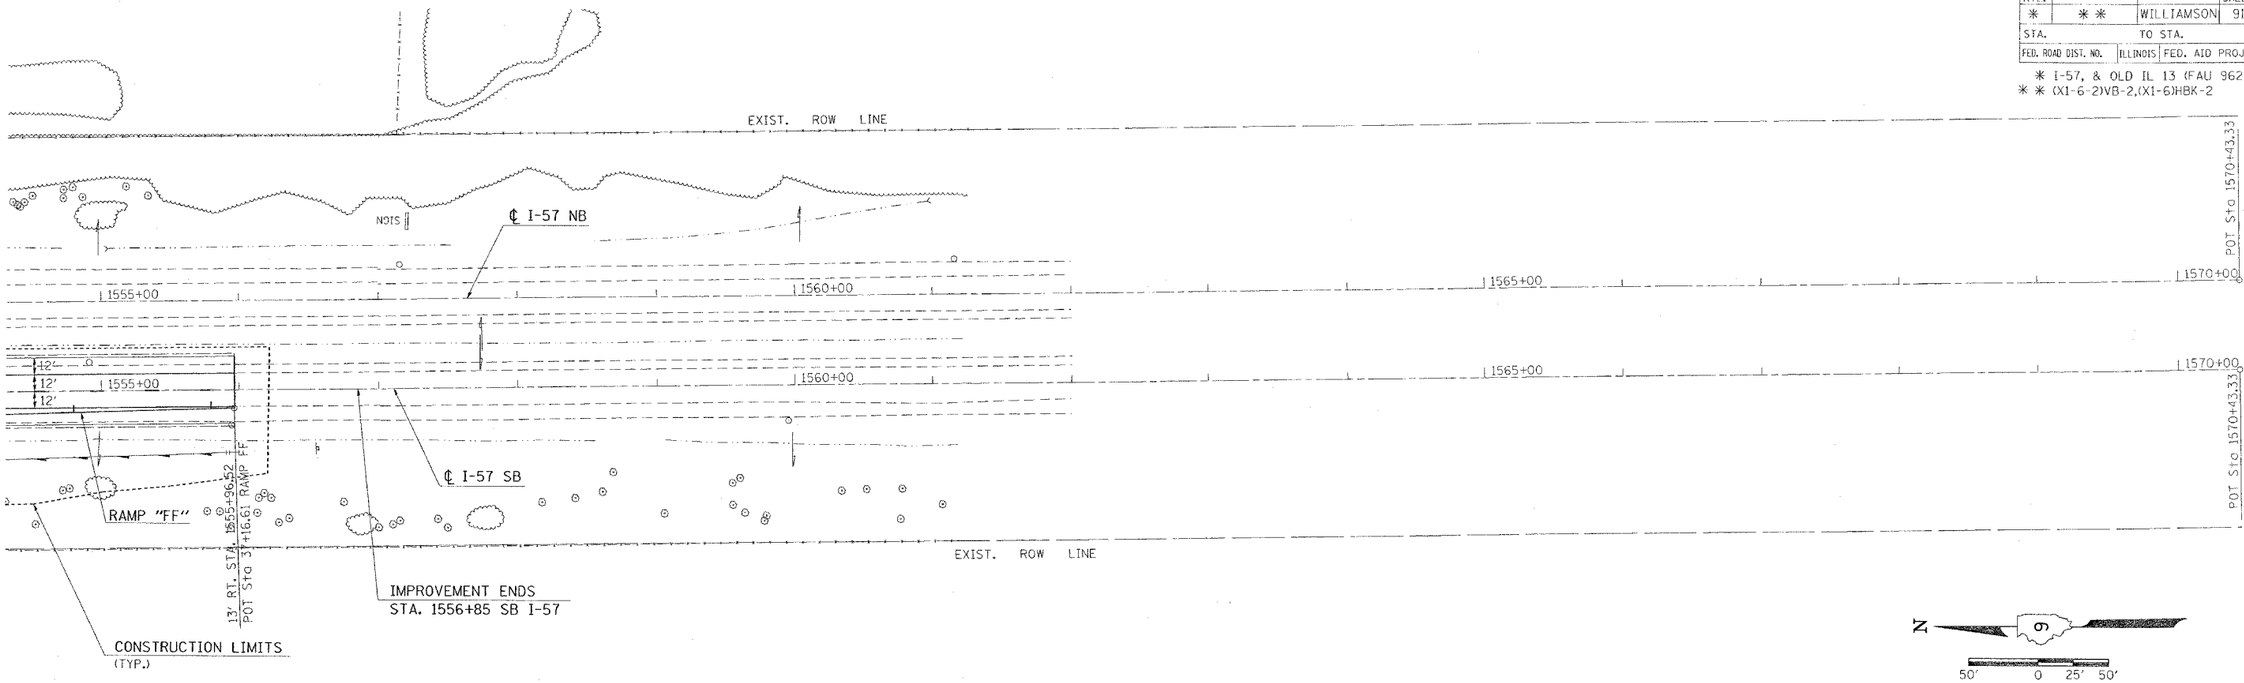

PROFILE
SURVEYED BY
PLOTTED BY
NOTE BOOK
NO.
DATE
CROSS CHECKED BY
RAW VOTED
P/F/OTHER NOTATIONS CHKD

NORTHBOUND

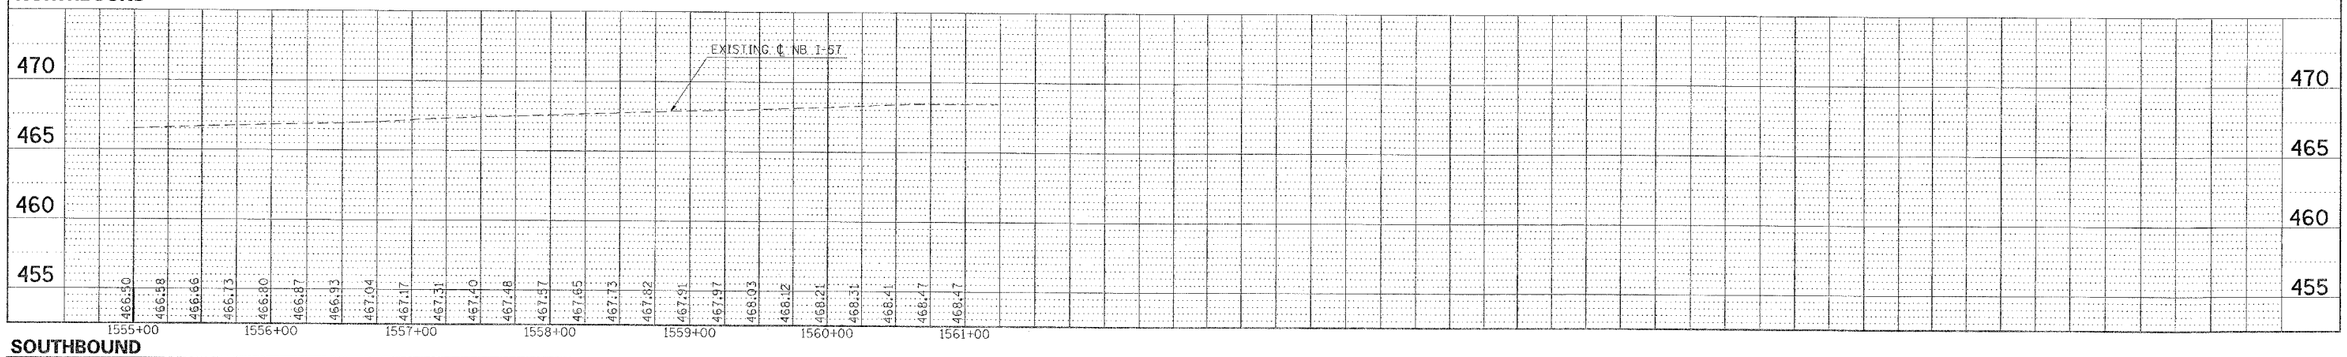

SOUTHBOUND

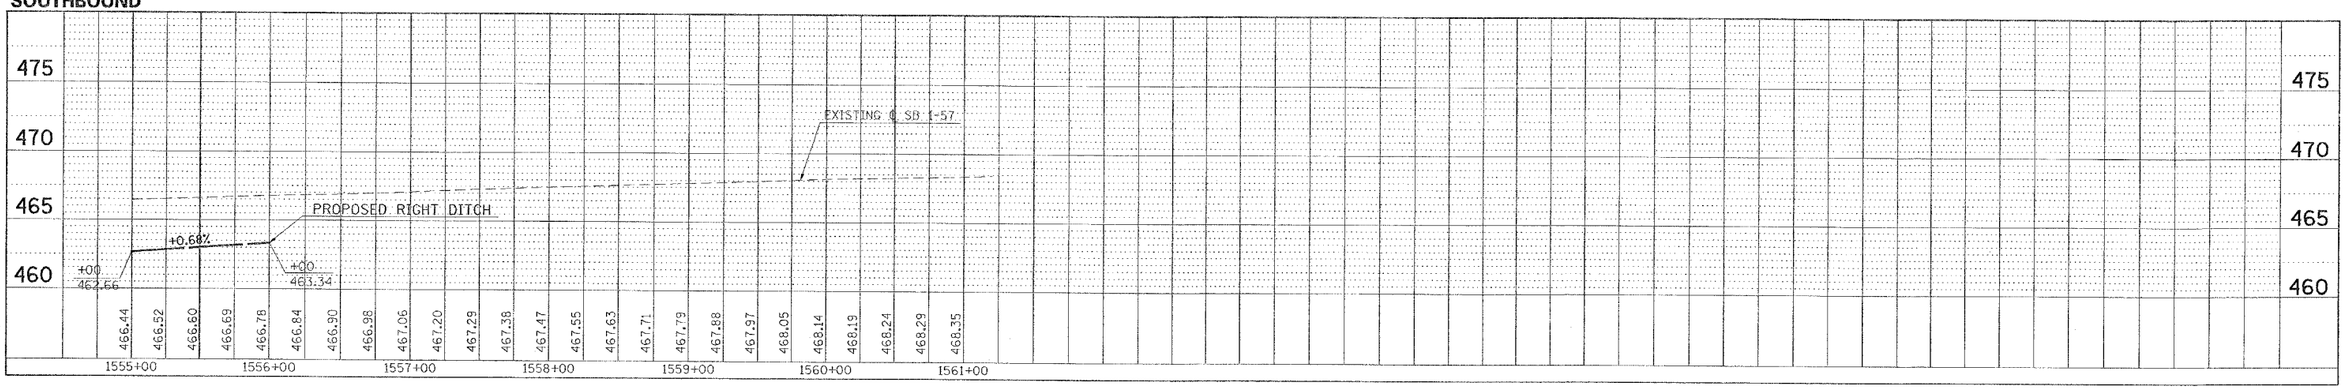

DATE = 10/7/2006
FILE NAME = d:\projects\PN82382\old13\old13a5.dgn
PLOT SCALE = 50.0000 ' / IN.
PLOT DATE = 10/9/2006
USERNAME = PPAAS, PPTPS

I-57 PLAN - PROFILE STA. 1555+00 TO STA. 1561+00