CONTRACT NO. 98950

F.A. RTE.	SECTION	COUNTY	TOTAL SHEETS	SHEET NO.
*	**	WILLIAMSON	917	129
STA.		TO STA.		
FED. ROAD DIST. NO.	ILLINOIS	FED. AID PROJECT		

* I-57, & OLD IL 13 (FAU 9629)
** (X1-6-2)VB-2,(X1-6)HBK-2

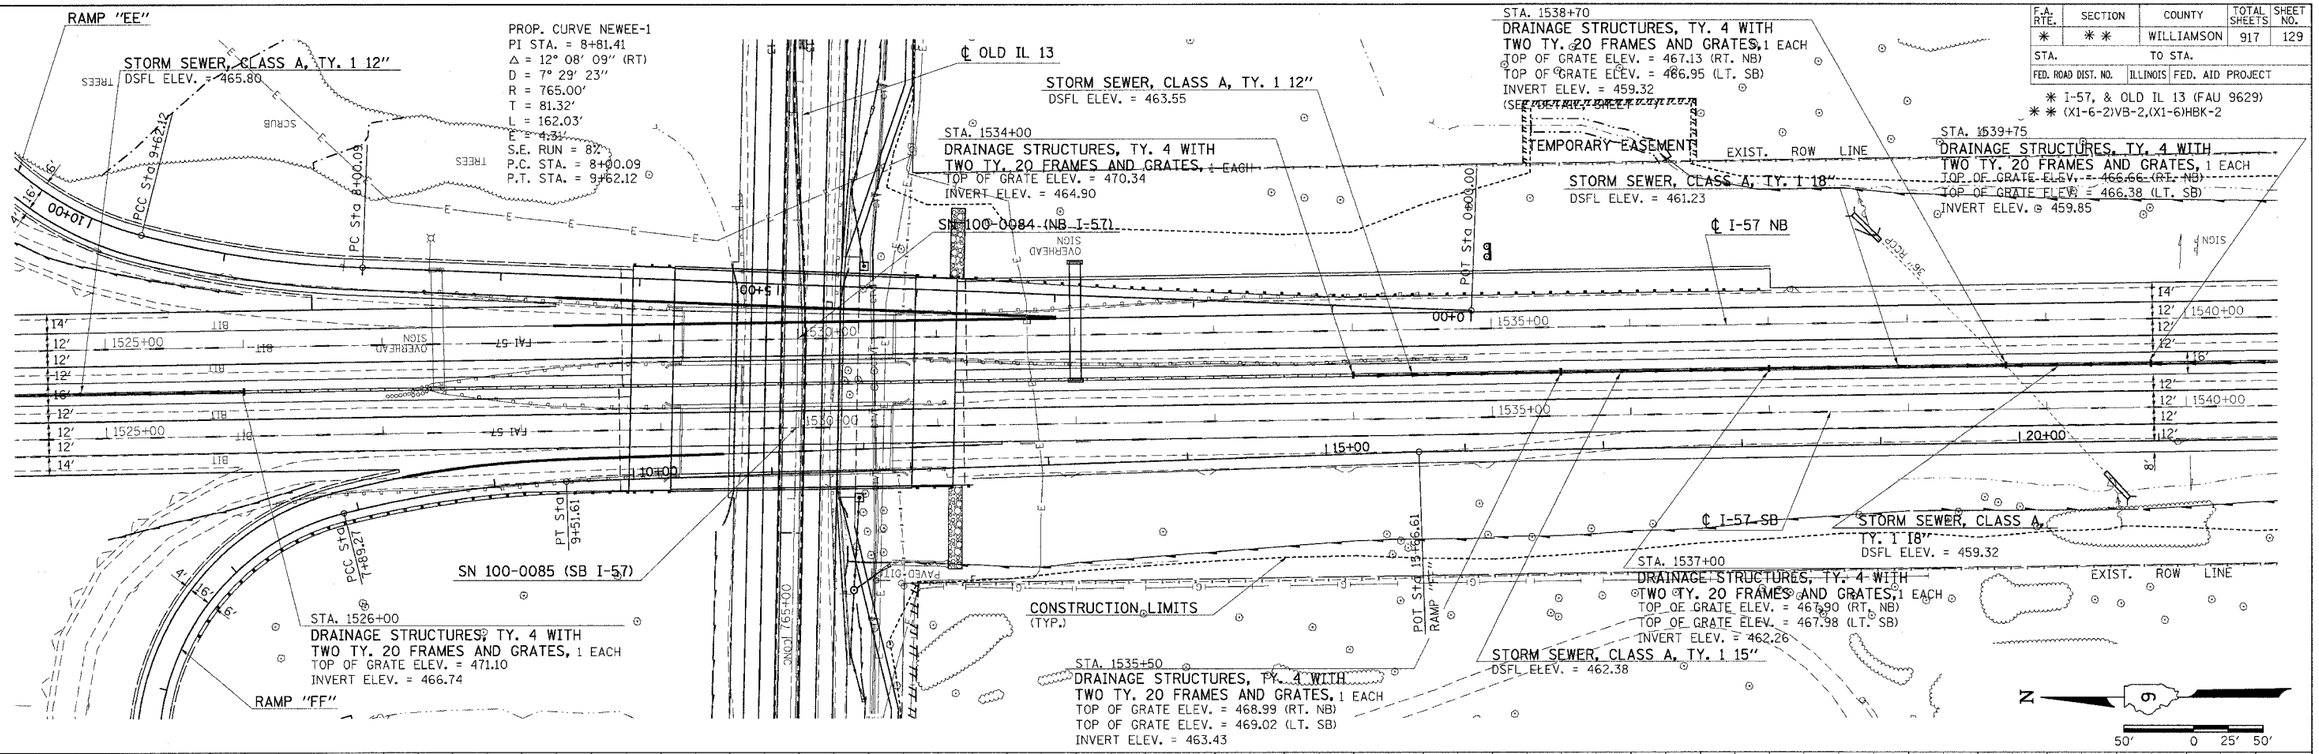

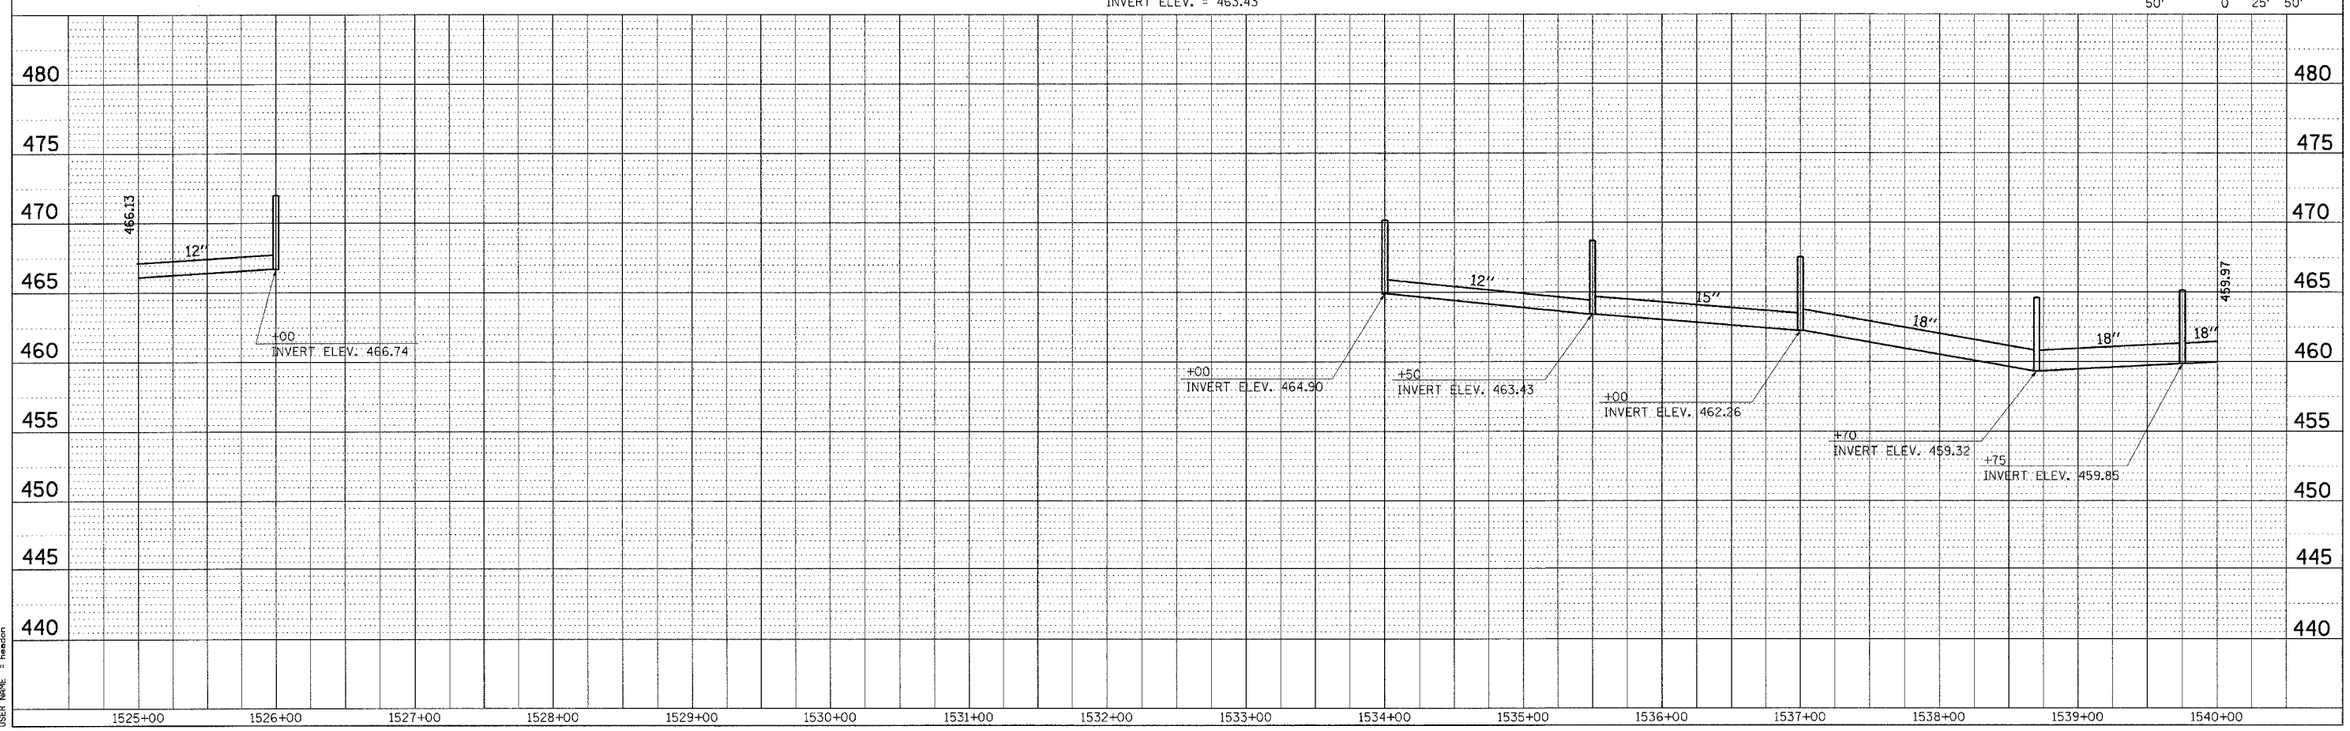

I-57 MEDIAN STORM SEWER – STA. 1525+00 TO STA. 1540+00

PLAN
SURVEYED
PLOTTED
ALIGNMENT CHECKED
GRADES CHECKED
NOTE BOOK
NO.
CADD FILE NAME
DATE

PROFILE
SURVEYED
PLOTTED
GRADES CHECKED
B-LINE CHKD
STRUCTURE NOTATNS CHKD
NOTE BOOK
NO.
BY
DATE

PLOT DATE = 12/7/2005
FILE NAME = c:\pwworking\d02\80\d0183\sta\d183p9.dgn
PLOT SCALE = 50.0000 ' / IN.
USER NAME = headon