CONTRACT NO. 98950

F.A. RTE.	SECTION	COUNTY	TOTAL SHEETS	SHEET NO.
*	**	WILLIAMSON	917	265

STA. 1534+50.0000 TO STA. 1535+50.0000

FED. ROAD DIST. NO. | ILLINOIS | FED. AID PROJECT

* I-57, & OLD IL 13 (FAU 9629)
** (XI-6-2)VB-2,(XI-6)HBK-2

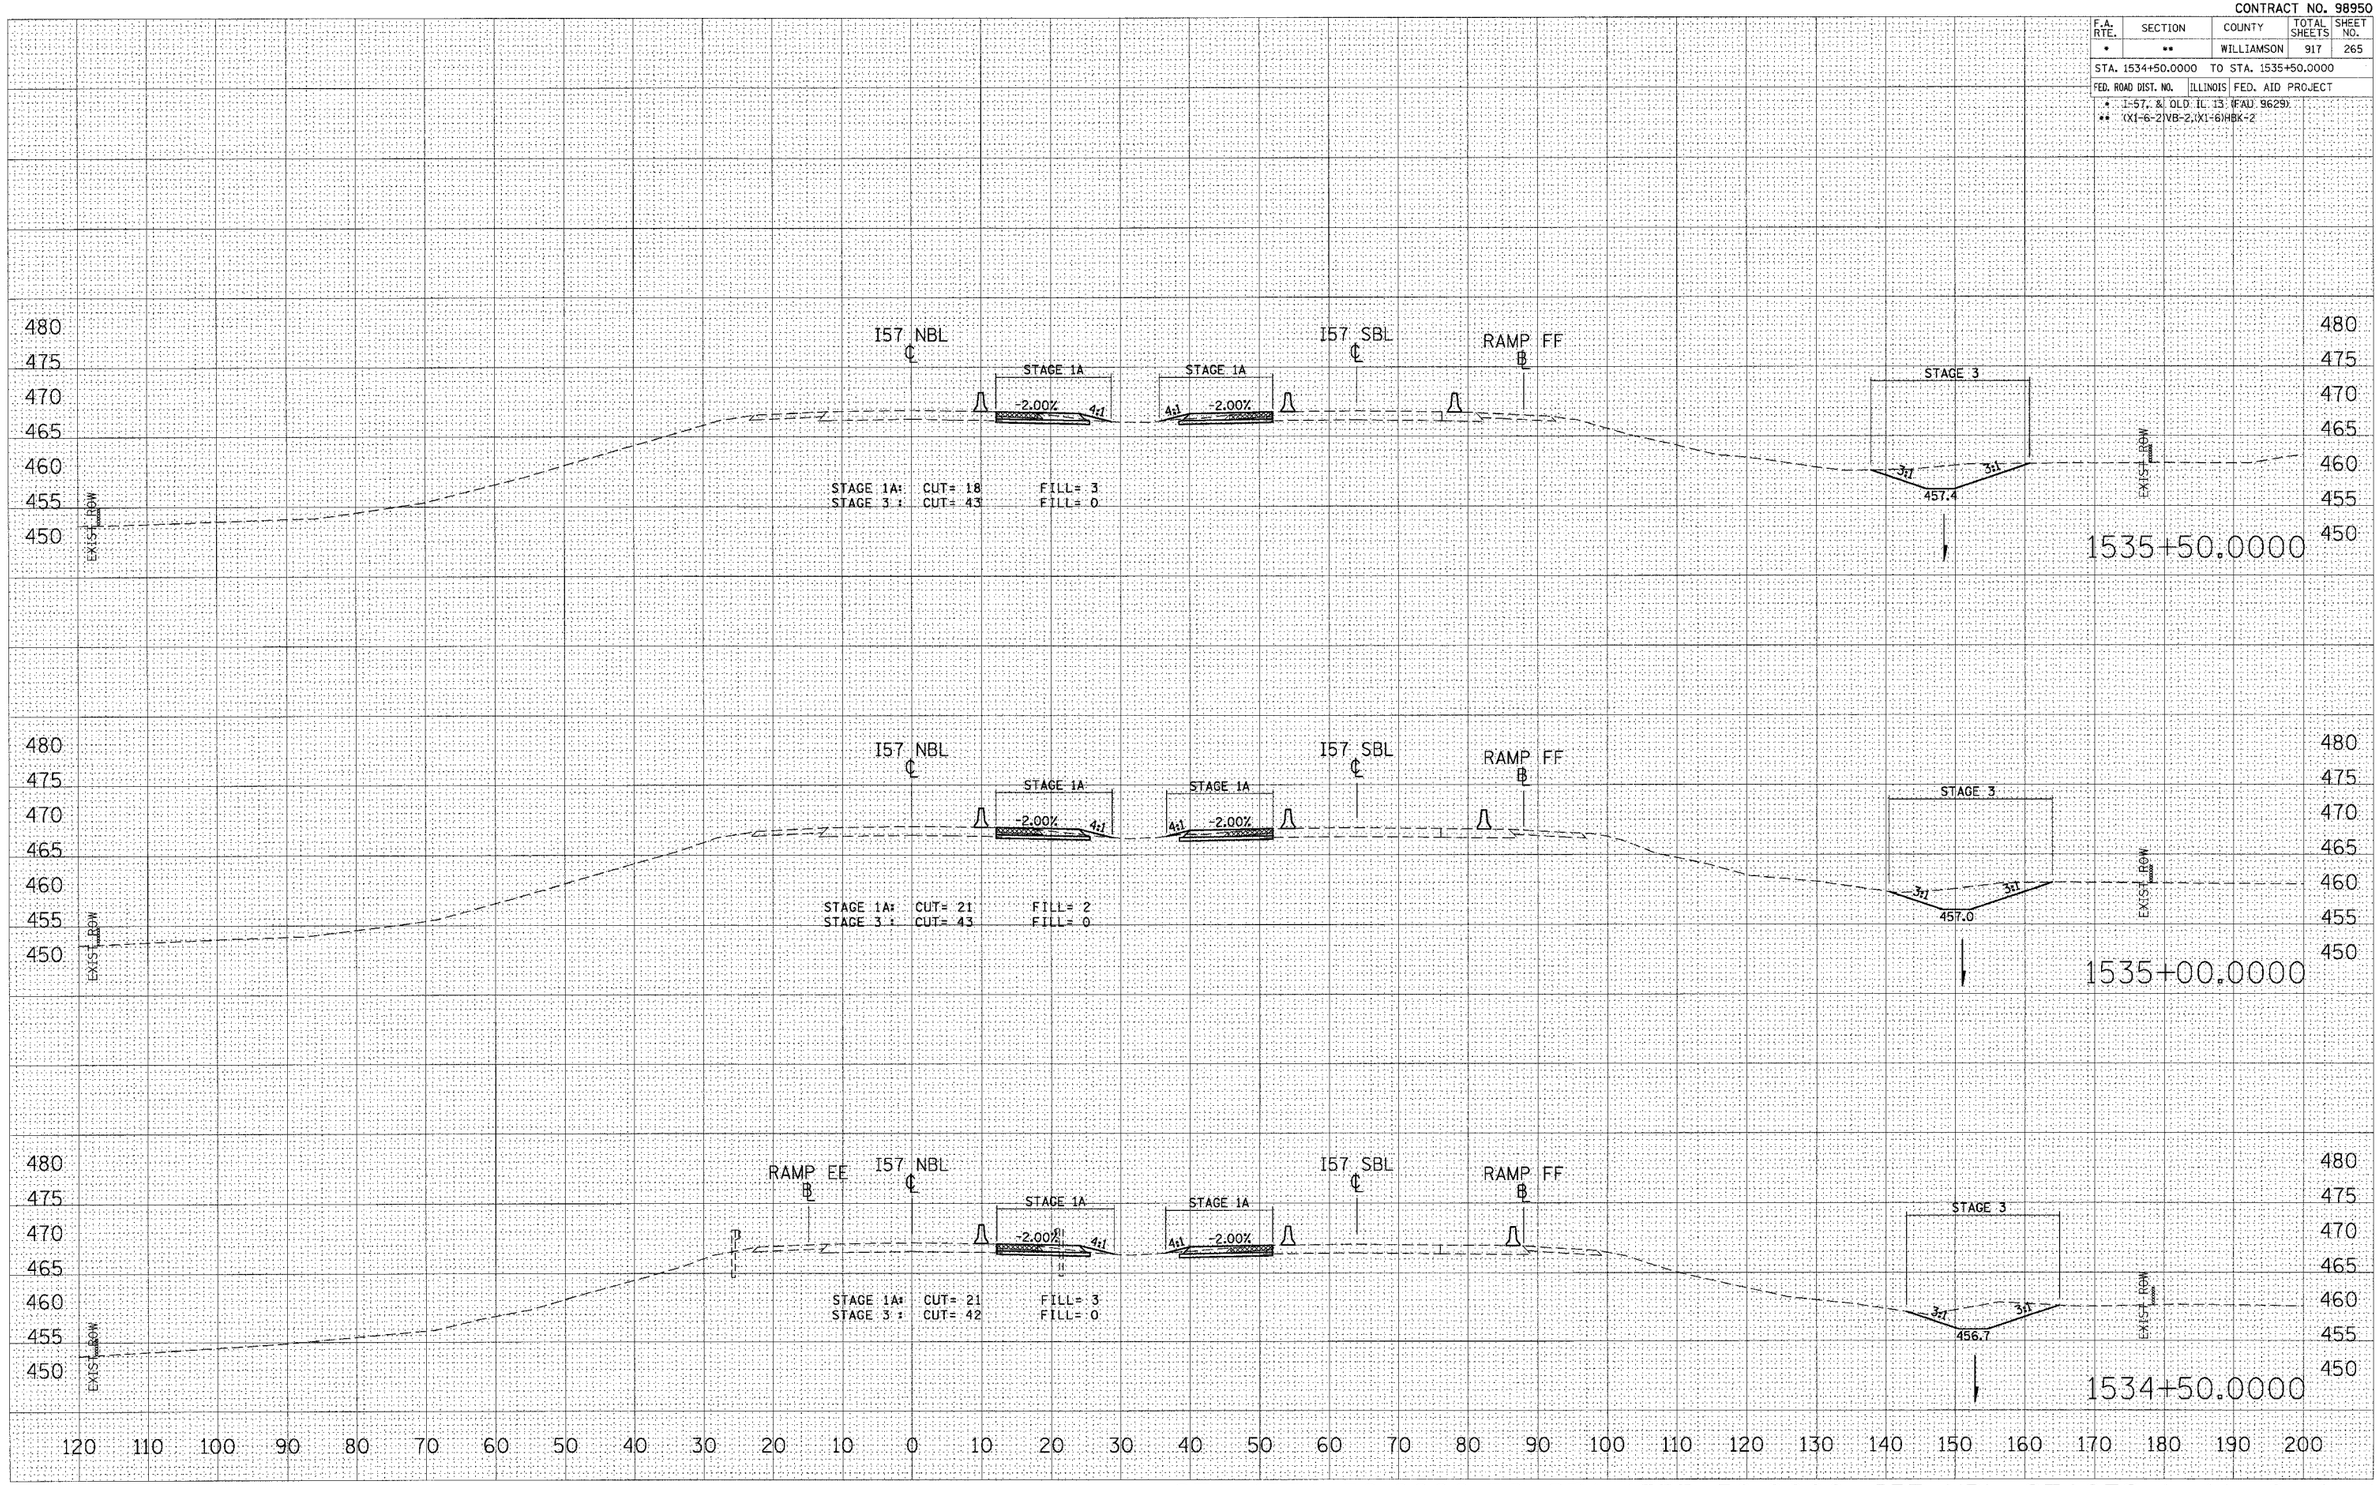

STA 1534+50.0000 TO STA 1535+50.0000 I57 NBL STAGES 1, 1A, 2, & 3

FINAL SURVEY	BY	DATE
NOTE BOOK	SURVEYED	
	PLOTTED	
	TEMPLATE	
	AREAS	
	AREAS CHECKED	
NO.		

ORIGINAL SURVEY	BY	DATE
NOTE B	SURVEYED	
	PLOTTED	
	TEMPLATE	
	AREAS	
NO.	AREAS CHECKED	

PLOT DATE = 12/12/2006
FILE NAME = u:\projects\d902882\old13\temp\h302b.dgn
PLOT SCALE = 10.0000 ' / IN.
PLOT SCALE = 10.0000 ' / IN.
USER NAME = jeffwendel