CONTRACT NO. 98950

F.A. RTE.	SECTION	COUNTY	TOTAL SHEETS	SHEET NO.
*	**	WILLIAMSON	917	304
STA.		TO STA.		
FED. ROAD DIST. NO.		ILLINOIS	FED. AID PROJECT	

*I-57, & OLD IL 13 (FAU 9629)
**(X1-6-2)VB-2,(X1-6)HBK-2

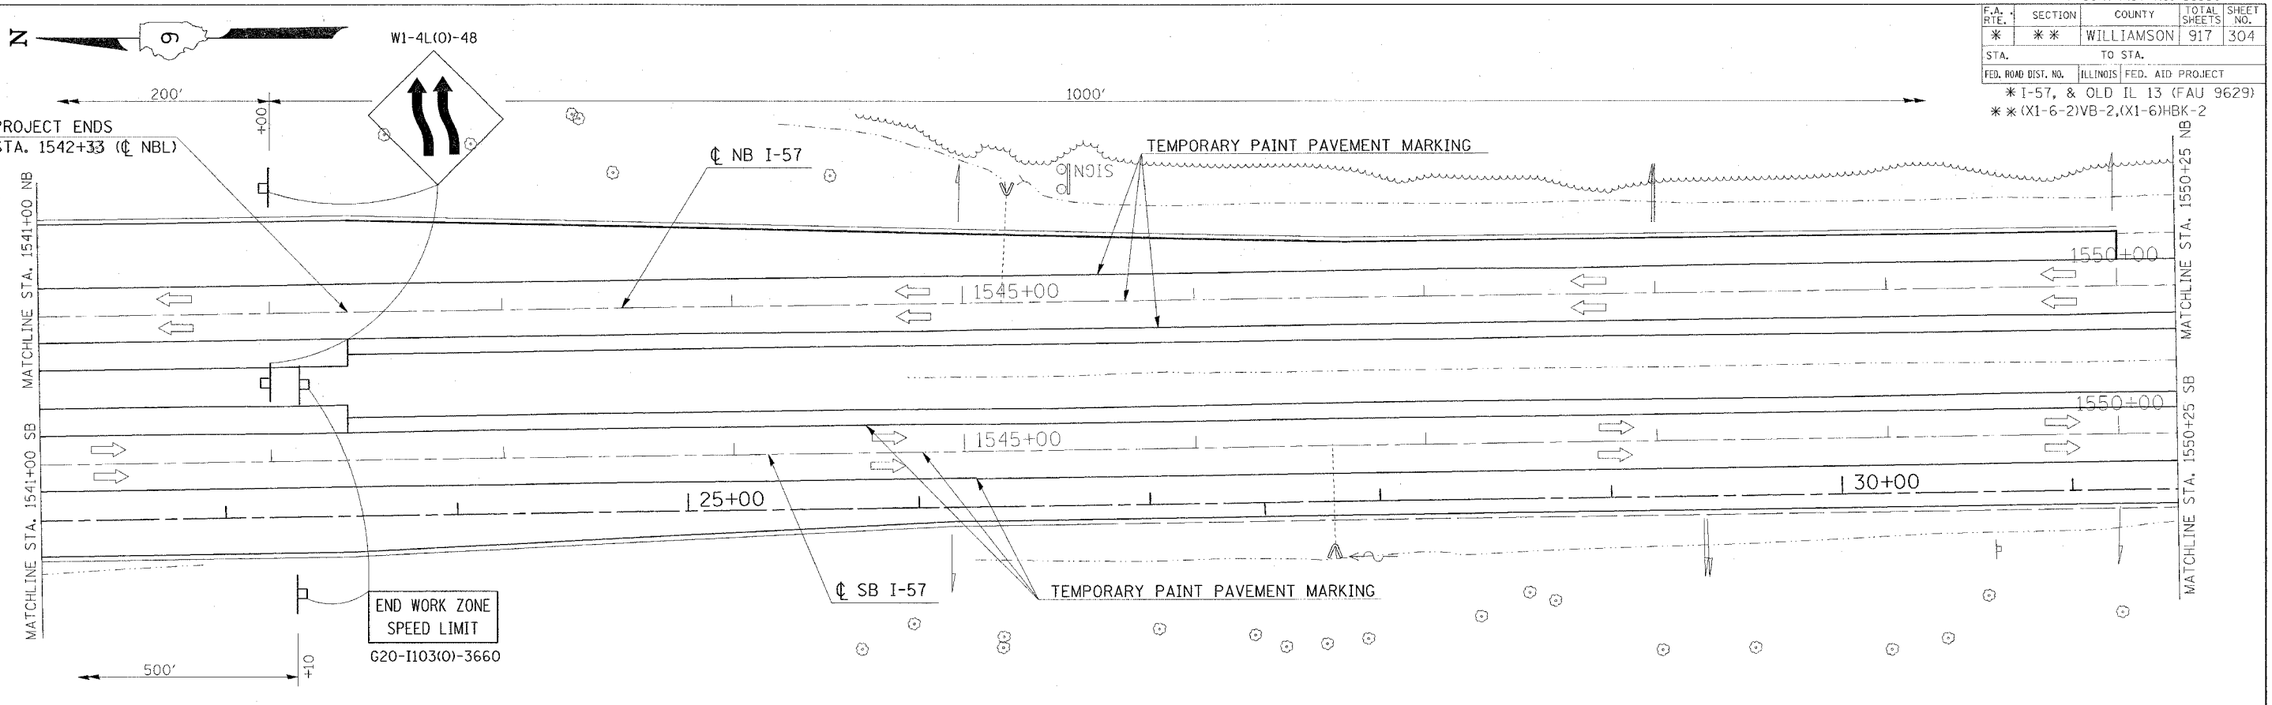

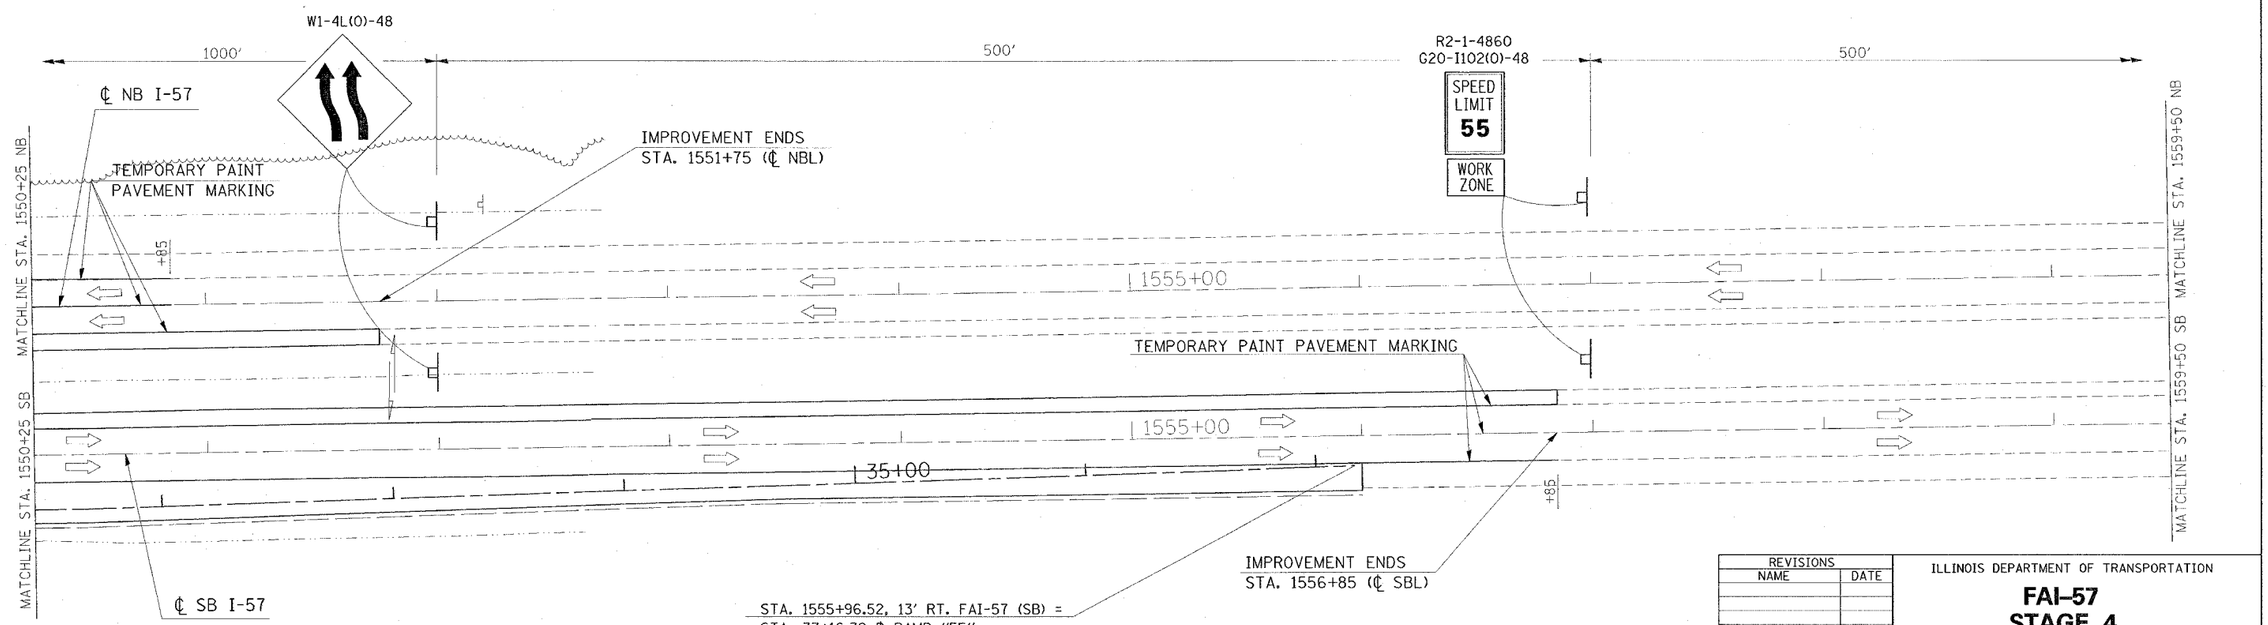

REVISIONS	
NAME	DATE

ILLINOIS DEPARTMENT OF TRANSPORTATION

FAI-57
STAGE 4
STA. 1541+00 TO STA. 1559+50
SHEET 16 OF 17

SCALE: VERT. HORIZ. APPROX. 30
DRAWN BY CNH
DATE
CHECKED BY

PLOT DATE = 12/4/2025
FILE NAME = c:\projects\d922082\vid13\57sepep.dgn
PLOT SCALE = 30.0000 ' / IN.
USER NAME = hasson