CONTRACT NO. 98950

F.A. RTE.	SECTION	COUNTY	TOTAL SHEETS	SHEET NO.
*	**	WILLIAMSON	917	336

STA. 1514+56.7264 TO STA. 1515+00.0000

FED. ROAD DIST. NO. | ILLINOIS | FED. AID PROJECT

* I-57, & OLD IL 13 (FAU 9629).
** (X1-6-2)VB-2,(X1-6)RBK-2

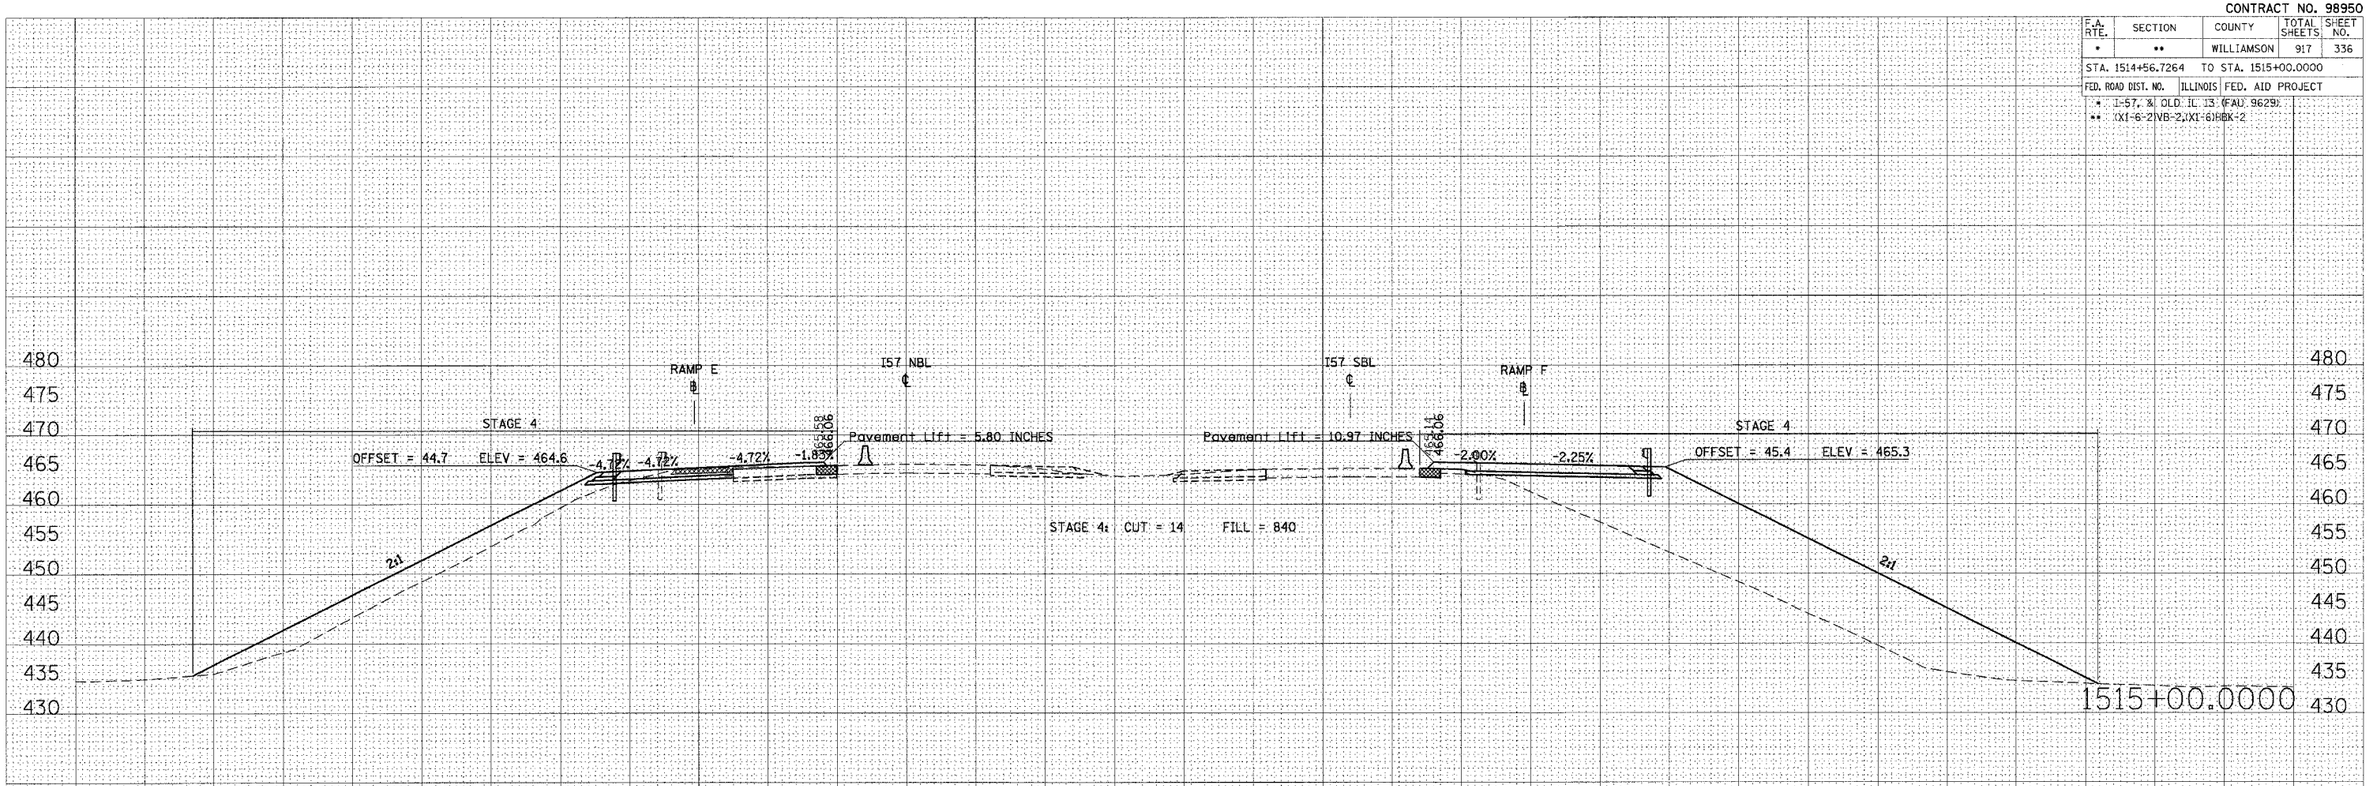

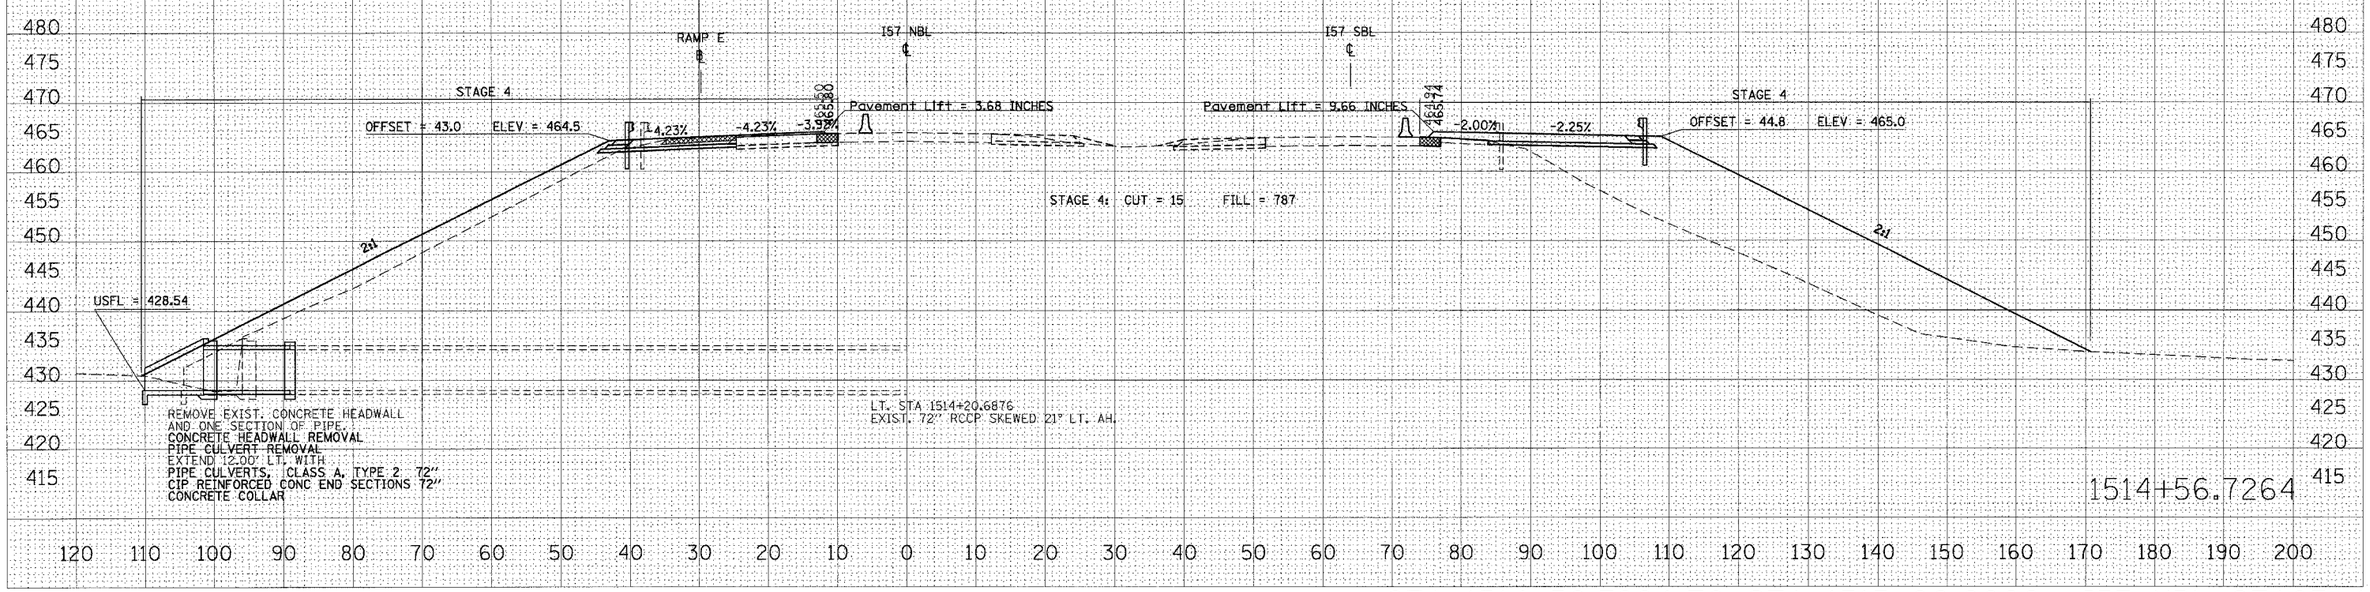

STA 1514+56.7264 TO STA 1515+00.0000 I57 NBL STAGE 4

FINAL SURVEY	BY	DATE
SURVEYED		
PLOTTED		
TEMPLATE		
AREAS		
AREAS CHECKED		
NOTE BOOK		
NO.		

ORIGINAL SURVEY	BY	DATE
SURVEYED		
PLOTTED		
TEMPLATE		
AREAS		
AREAS CHECKED		
NO.		

PLOT DATE = 10/25/2006
FILE NAME = c:\pw_work\p02882\old3\rs157nbl1ss02.dgn
PLOT SCALE = 10.0000 ' / IN.
USER NAME = lawanderb