CONTRACT NO. 98950

F.A. RTE.	SECTION	COUNTY	TOTAL SHEETS	SHEET NO.
•	••	WILLIAMSON	917	340

STA. 1518+50.0000 TO STA. 1519+50.0000

FED. ROAD DIST. NO. | ILLINOIS | FED. AID PROJECT

• I-57, & OLD IL 13 (FAU 9629)
•• (XI-6-2)VB-2,(XI-6)HBK-2

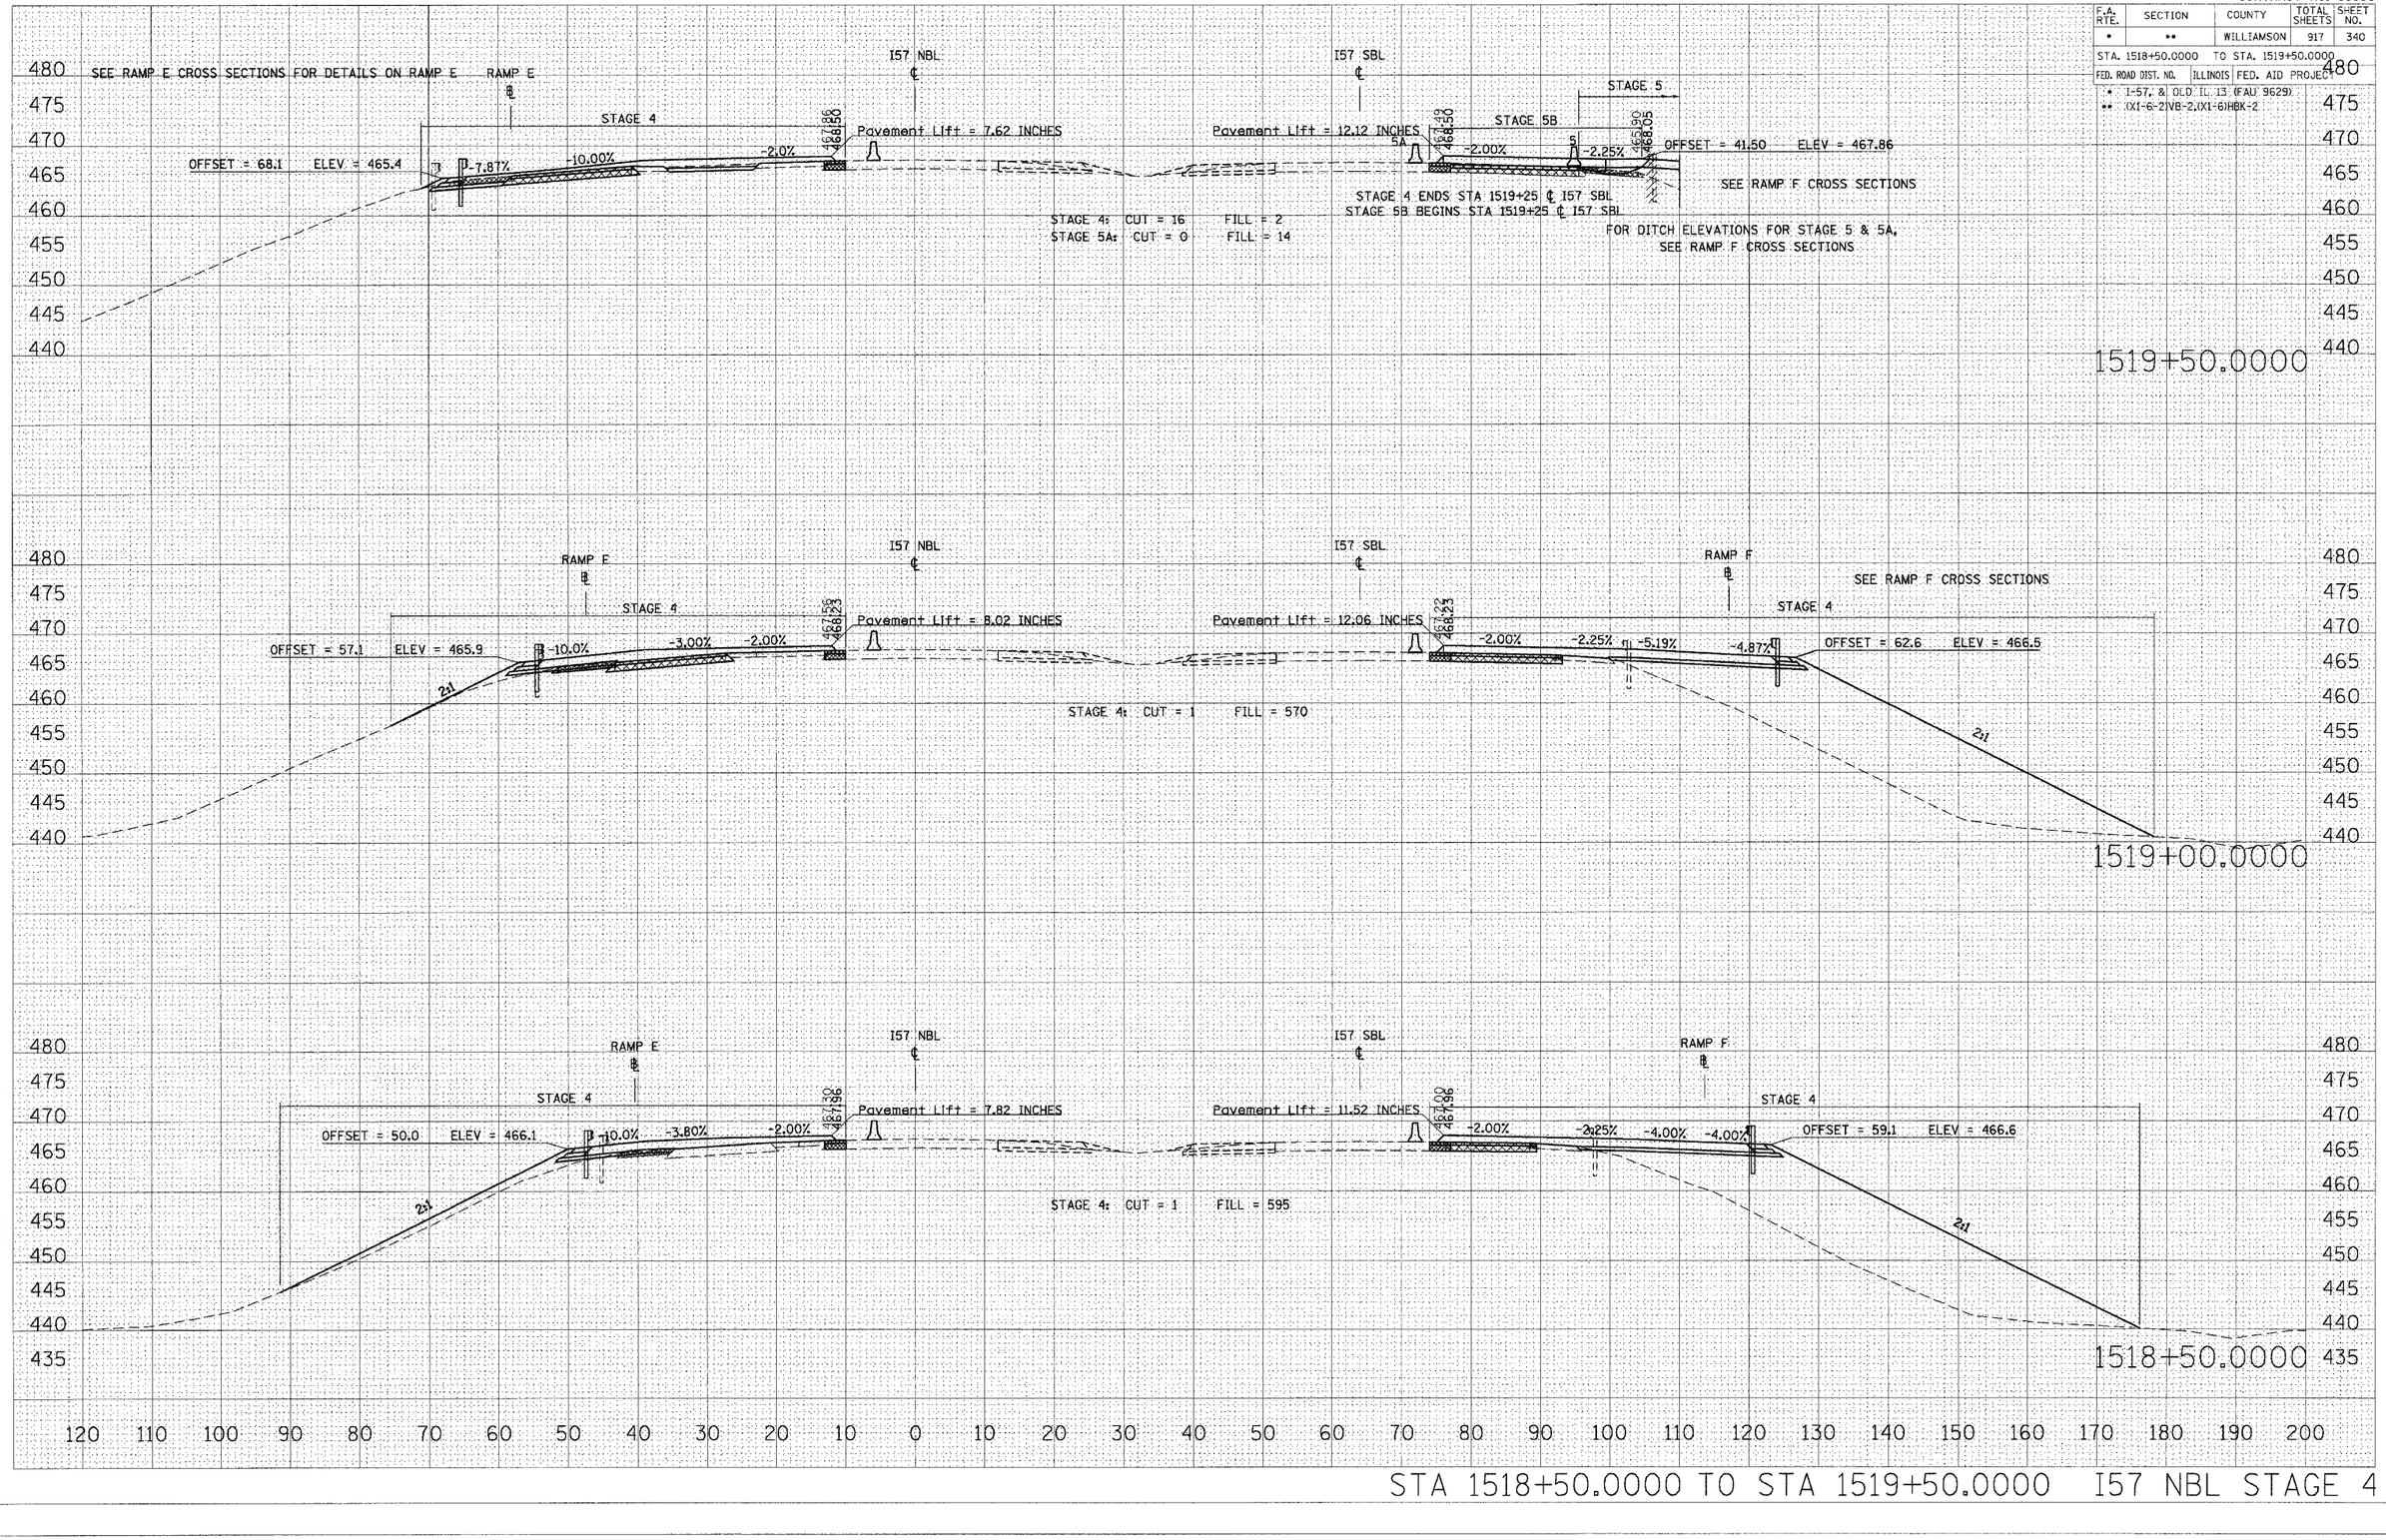

FINAL SURVEY | NOTE BOOK | MISC. | SURVEYED | PLOTTED | TEMPLATE | AREAS CHECKED | NO. | BY | DATE

ORIGINAL SURVEY | SURVEYED | PLOTTED | TEMPLATE | AREAS CHECKED | NO. | BY | DATE

PLOT DATE = 10/25/2006
FILE NAME = c:\projects\702282\vid13\xs157nbl4.dgn
PLOT SCALE = 1.0000 '/ IN.
PLOT = FULL
USER NAME = javenderka