CONTRACT NO. 98950

F.A. RTE.	SECTION	COUNTY	TOTAL SHEETS	SHEET NO.
*	* *	WILLIAMSON	917	383
STA.		TO STA.		
FED. ROAD DIST. NO.	ILLINOIS	FED. AID PROJECT		

* I-57, & OLD IL 13 (FAU 9629)
** (X1-6-2)VB-2,(X1-6)HBK-2

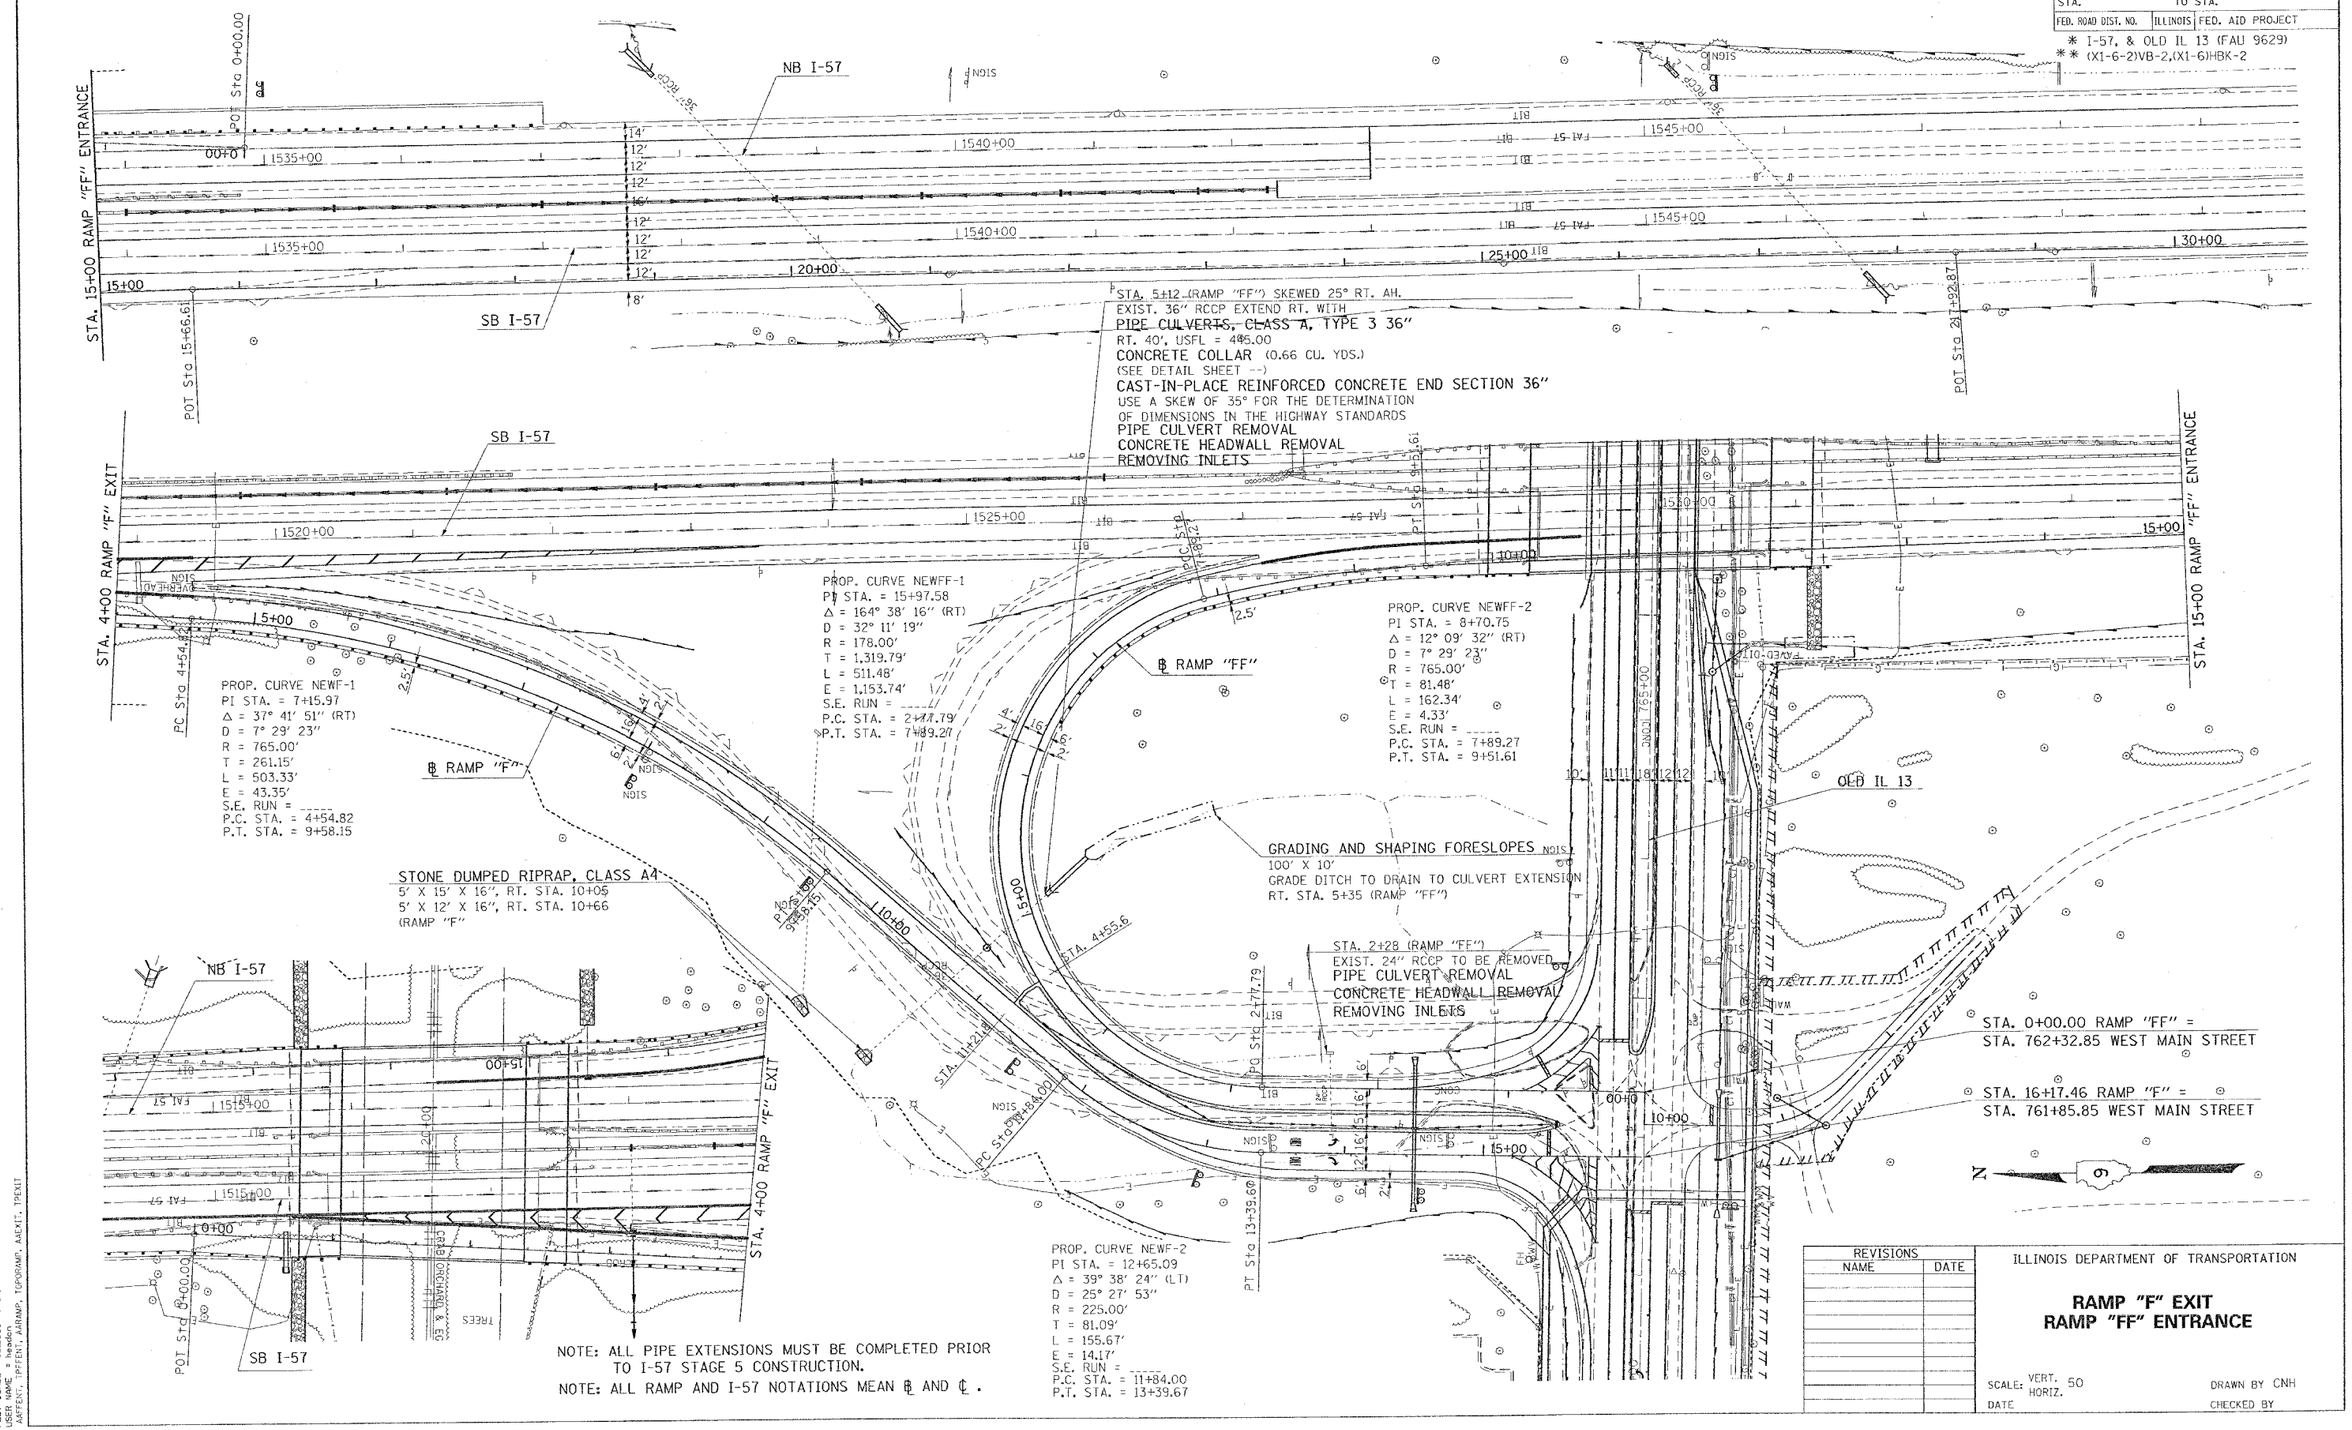

NOTE: ALL PIPE EXTENSIONS MUST BE COMPLETED PRIOR TO I-57 STAGE 5 CONSTRUCTION.

NOTE: ALL RAMP AND I-57 NOTATIONS MEAN ℄ AND ℄.

REVISIONS	
NAME	DATE

ILLINOIS DEPARTMENT OF TRANSPORTATION

RAMP "F" EXIT
RAMP "FF" ENTRANCE

SCALE: VERT. HORIZ. 50

DATE

DRAWN BY CNH

CHECKED BY

PLOT DATE = 10/10/2006
FILE NAME = c:\projects\d902802\old13\old13p2.dgn
PLOT SCALE = 50.0000 ' / IN.
USER NAME = headon
AAFFEXT, TPFFEXT, AARAMP, TOPORAMP, AAEXIT, TPEXIT