CONTRACT NO. 98950

F.A. RTE.	SECTION	COUNTY	TOTAL SHEETS	SHEET NO.
*	**	WILLIAMSON	917	442

STA. 1+25.0000 TO STA. 1+75.0000

FED. ROAD DIST. NO. | ILLINOIS | FED. AID PROJECT

* I-57, & OLD IL 13 (FAU 9629)
** (X1-6-2)VB-2,(X1-6)BSX-2

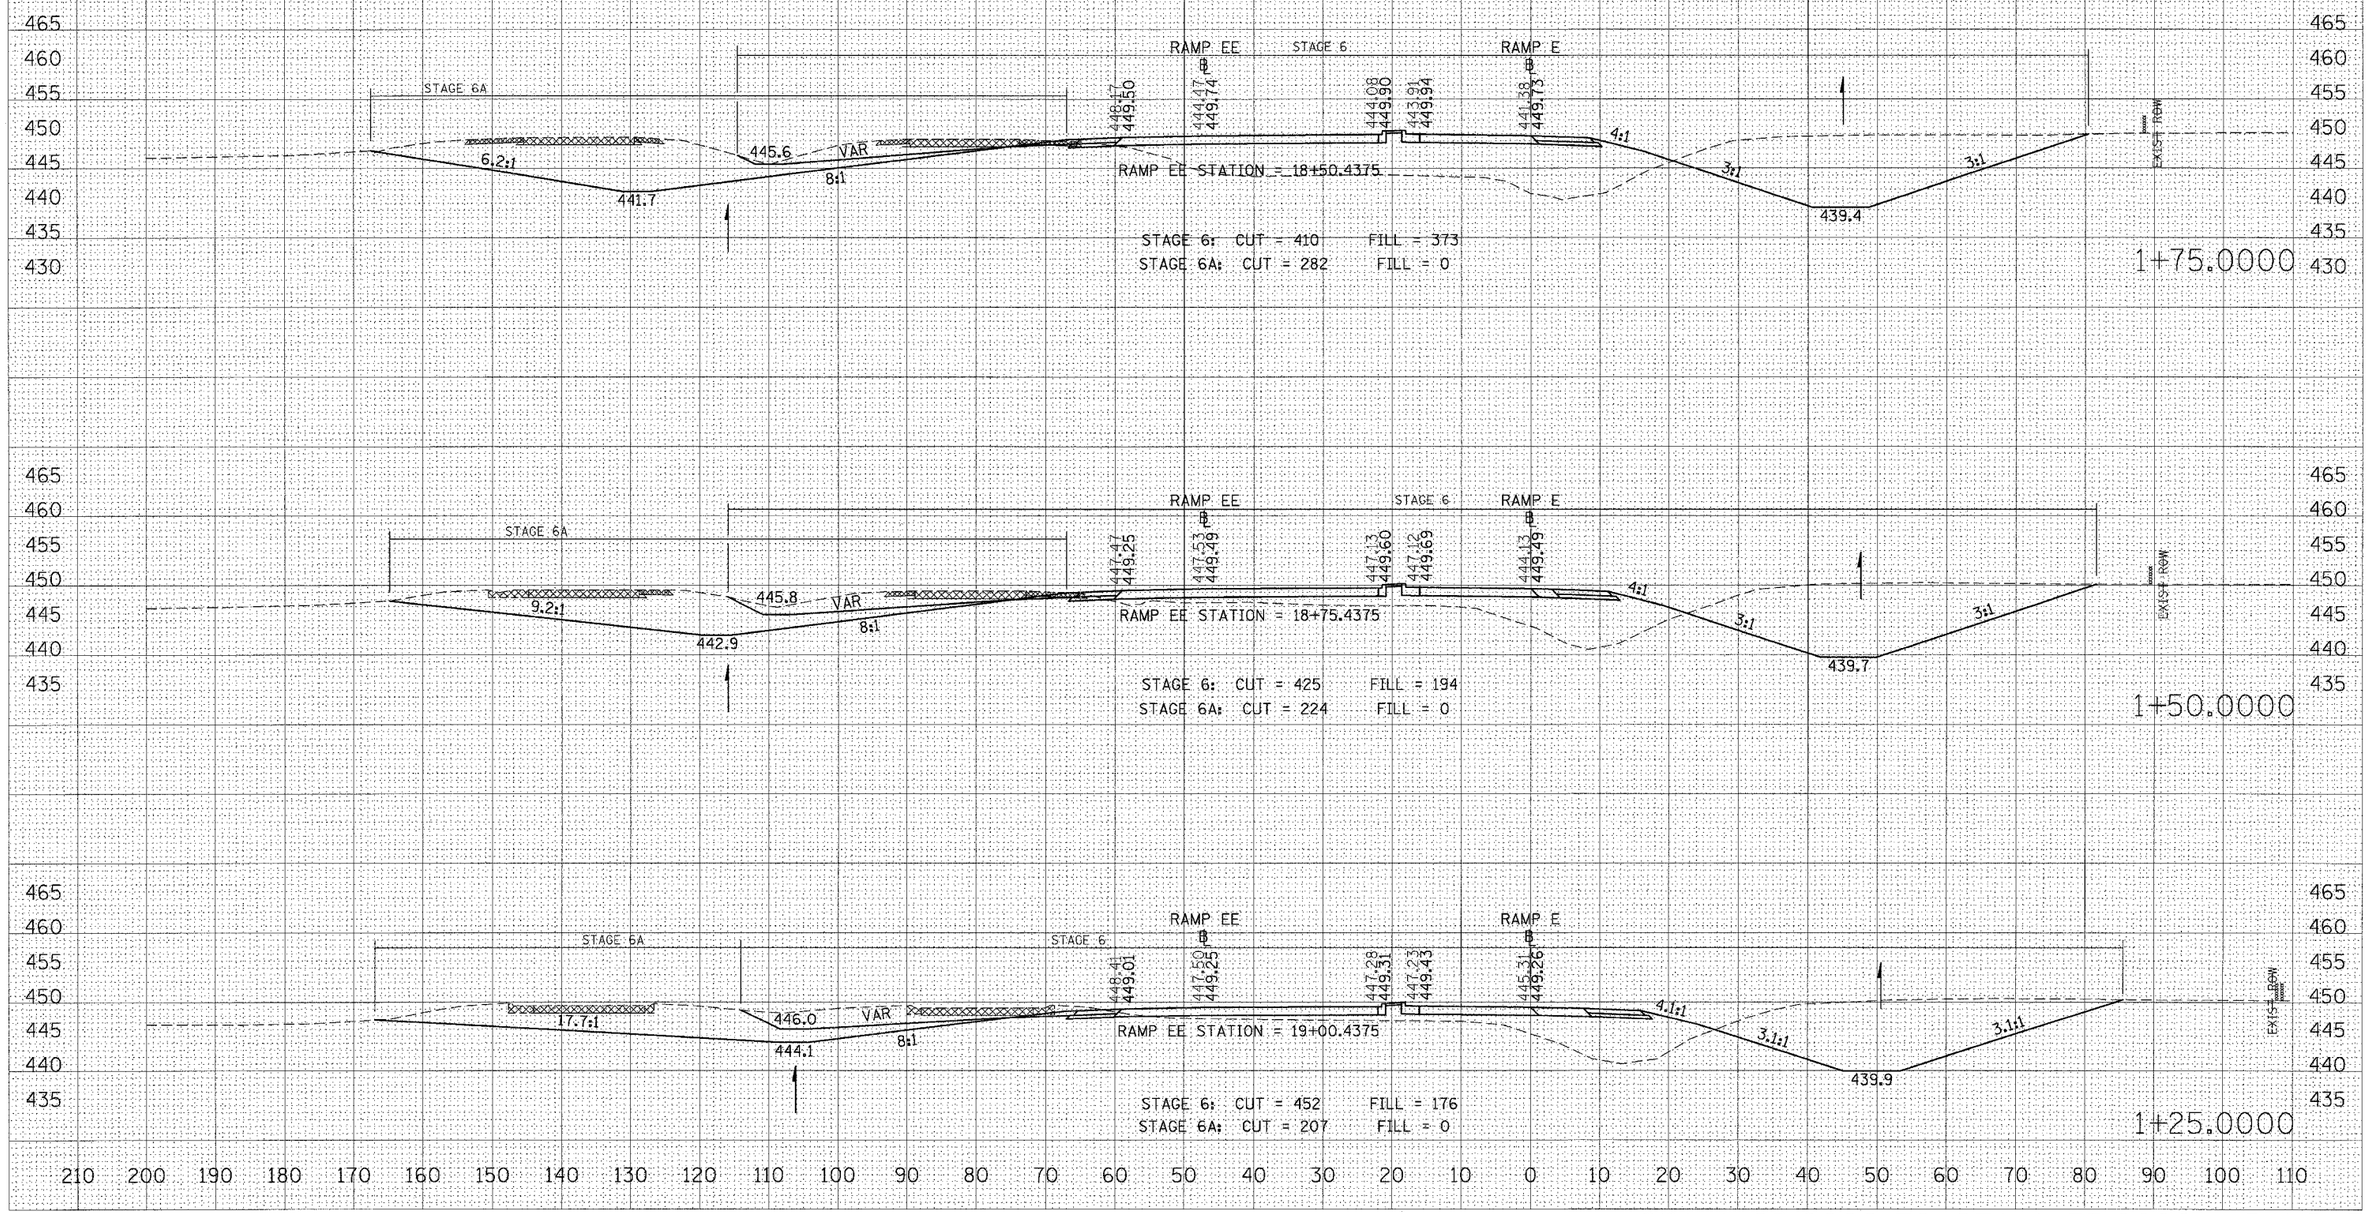

STA 1+25.0000 TO STA 1+75.0000 RAMP E

FINAL SURVEY	BY	DATE
SURVEYED		
PLOTTED		
TEMPLATE		
AREAS		
AREAS CHECKED		
NOTE BOOK NO.		

ORIGINAL SURVEY	BY	DATE
SURVEYED		
PLOTTED		
TEMPLATE		
AREAS		
AREAS CHECKED		

PLOT DATE = 10/26/2006
FILE NAME = c:\projects\d982802\old35\zzzrampee.dgn
PLOT SCALE = 10.0000 ' / IN.
USER NAME = stevenbarbo