CONTRACT NO. 98950

F.A. RTE.	SECTION	COUNTY	TOTAL SHEETS	SHEET NO.
*	**	WILLIAMSON	917	443

STA. 1+80.5837 TO STA. 2+25.0000

FED. ROAD DIST. NO. | ILLINOIS | FED. AID PROJECT

* I-57, & OLD IL 13 (FAU 9629)
** (X1-6-2)VB-2,(X1-6)BK-2

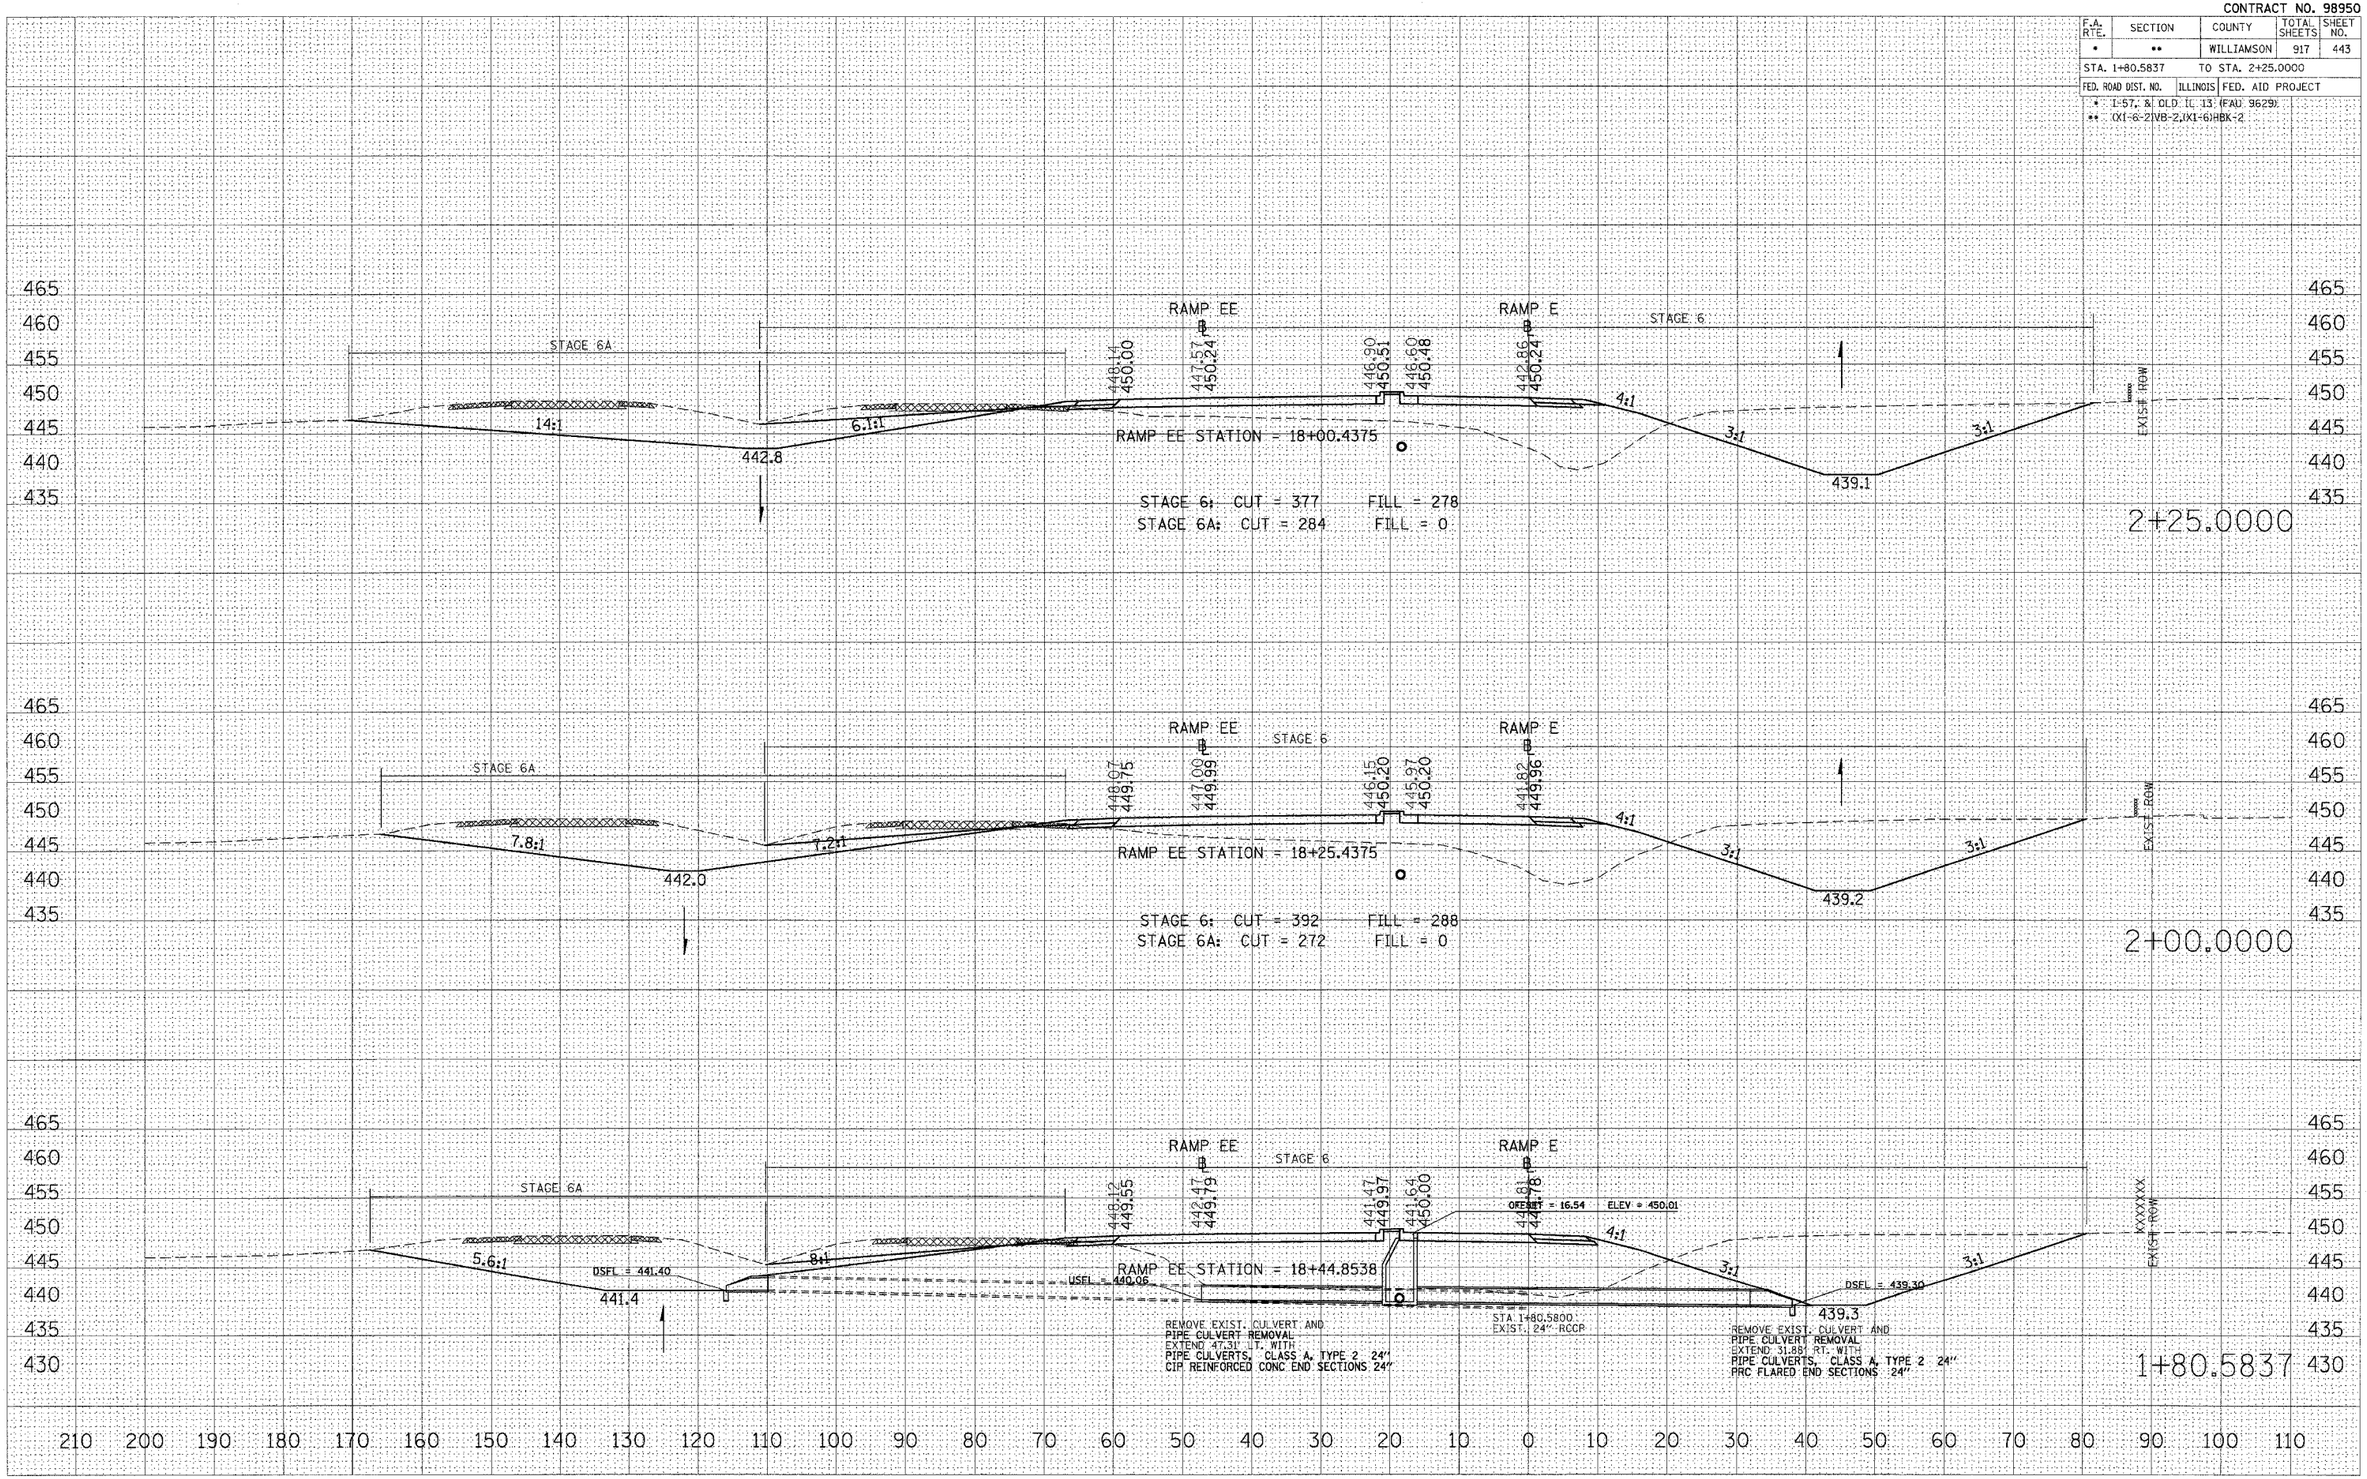

STA 1+80.5837 TO STA 2+25.0000 RAMP E

FINAL SURVEY		BY	DATE
NOTE BOOK	SURVEYED		
	PLOTTED		
	TEMPLATE		
	AREAS		
NO.	AREAS CHECKED		

ORIGINAL SURVEY		BY	DATE
	SURVEYED		
	PLOTTED		
	TEMPLATE		
	AREAS		
NO.	AREAS CHECKED		

PLOT DATE = 10/26/2006
FILE NAME = c:\pw_pcss\d9820202\old51\zz0mm0ramp.dgn
PLOT SCALE = 10.0000 ' / IN.
USER NAME = lavendrda