CONTRACT NO. 98950

F.A. RTE.	SECTION	COUNTY	TOTAL SHEETS	SHEET NO.
*	**	WILLIAMSON	917	459

STA. 12+50.0000 TO STA. 12+75.0000

FED. ROAD DIST. NO.	ILLINOIS	FED. AID PROJECT

* I-57, & OLD IL 13 (FAU 9629)
** (X1-6-2)VB-2,(X1-6)BBK-2

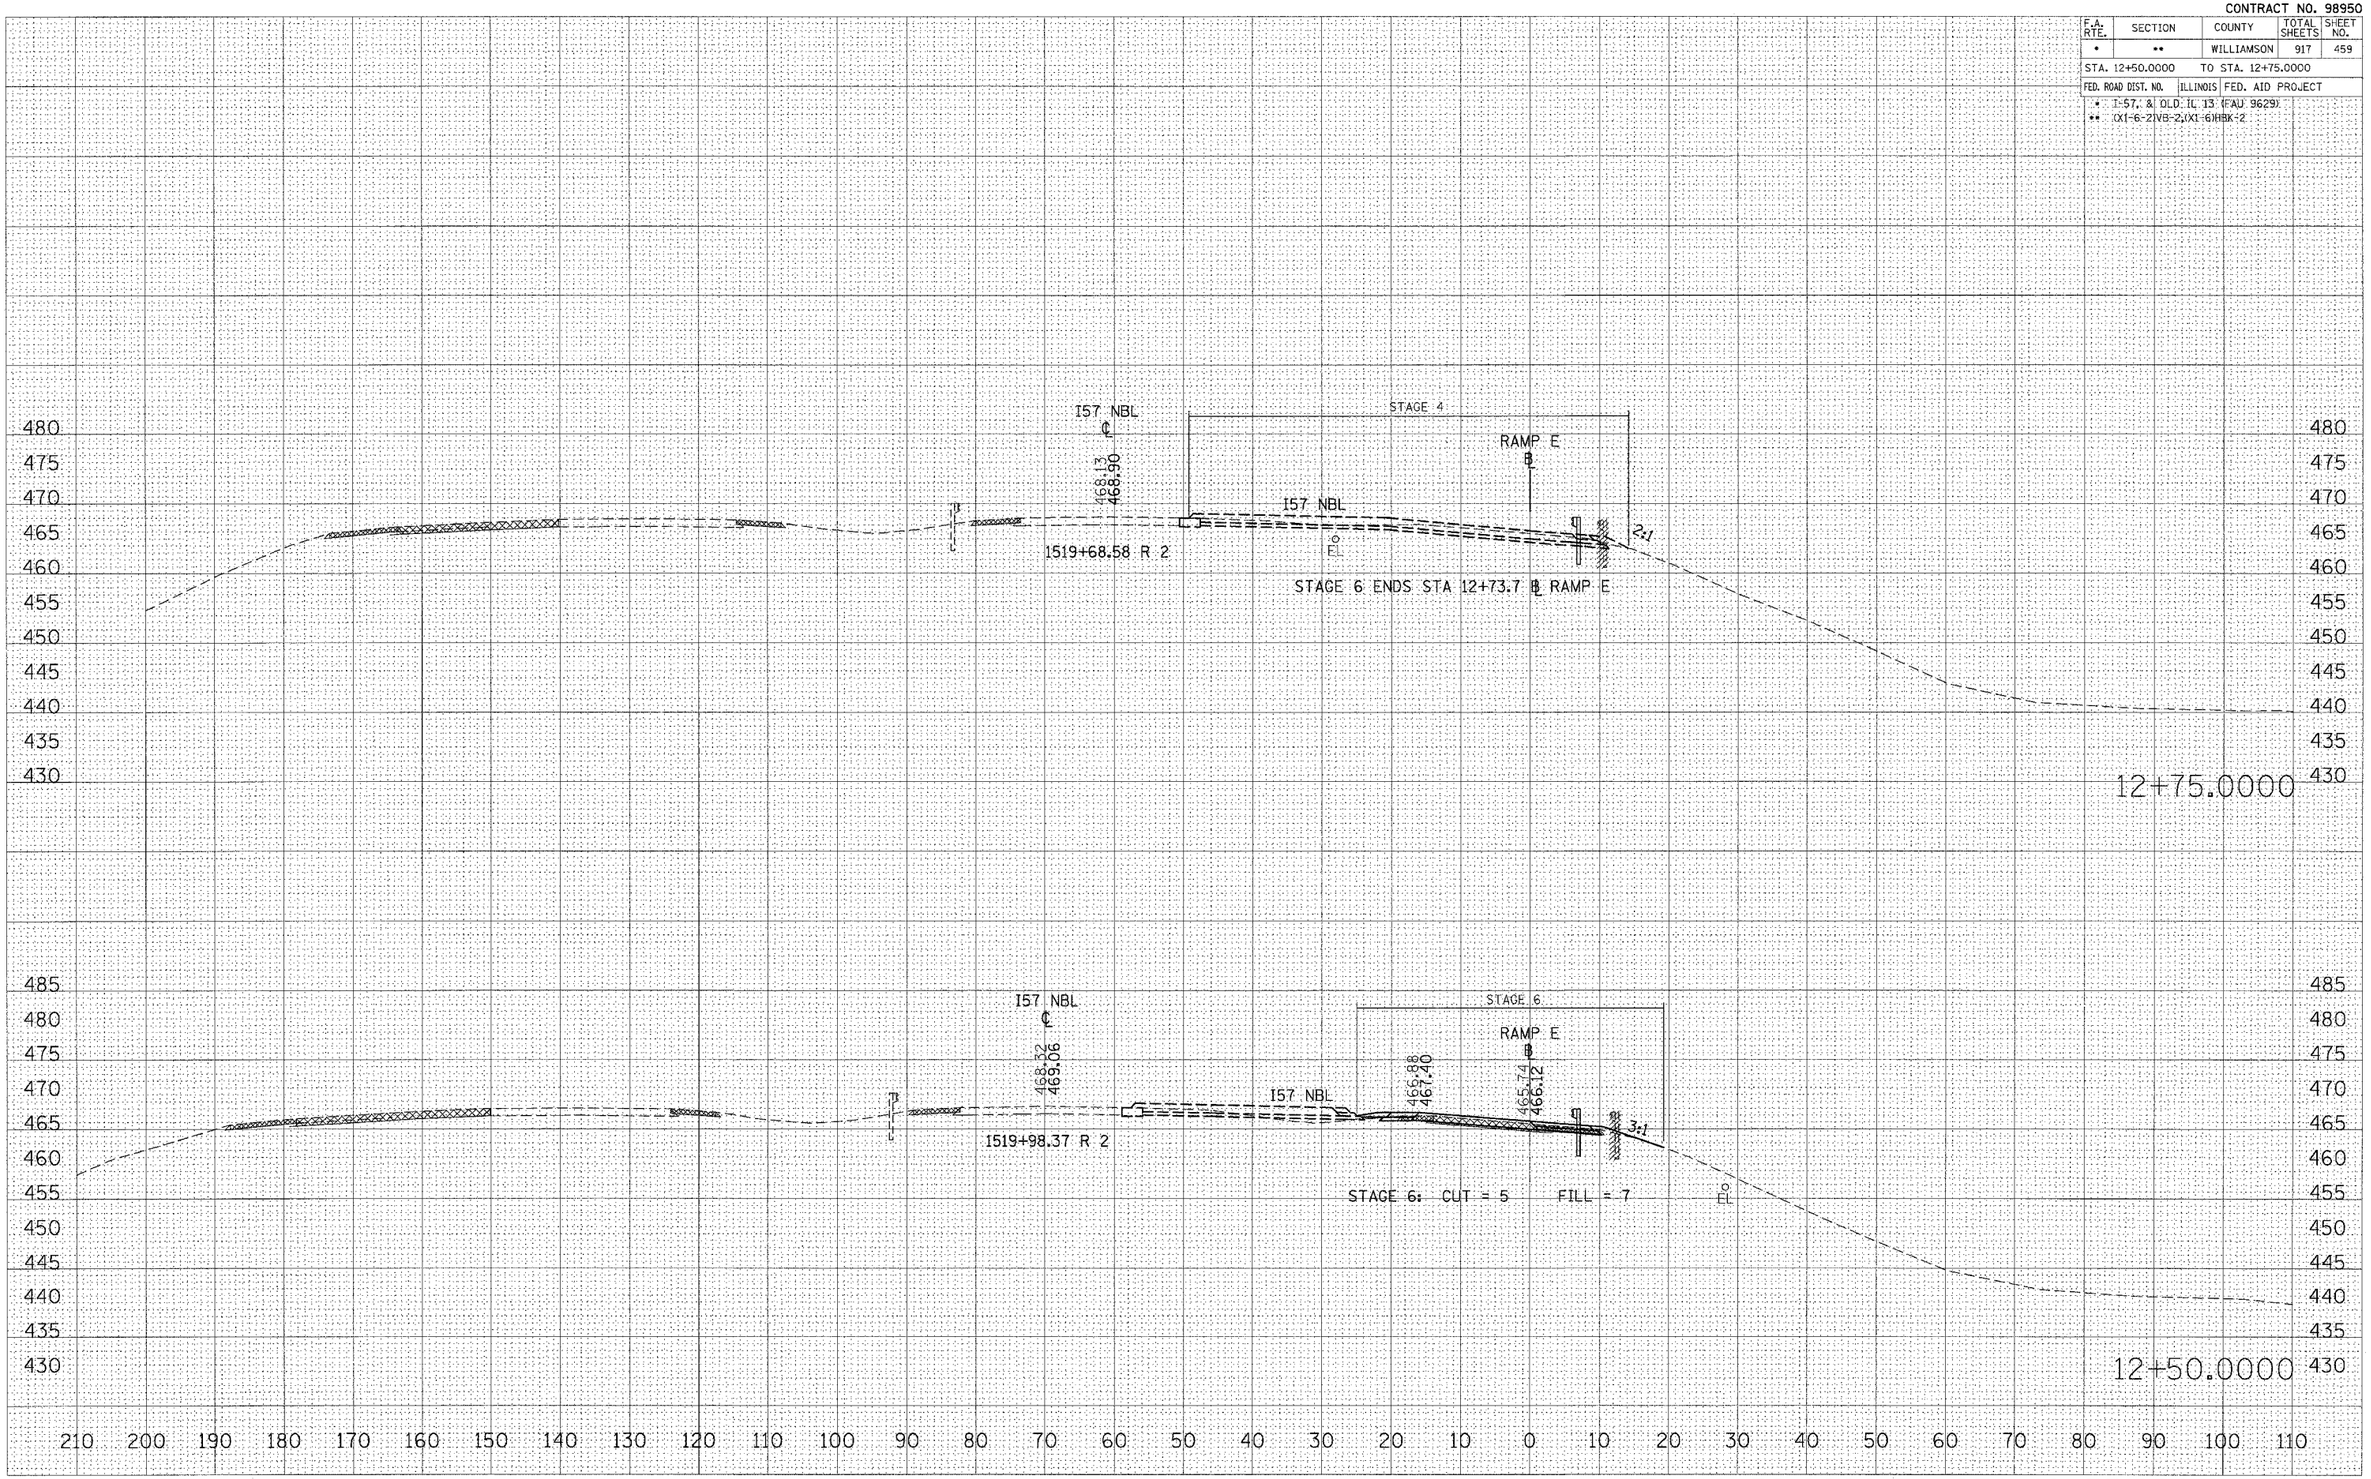

STA 12+50.0000 TO STA 12+75.0000 RAMP E

FINAL SURVEY | NOTE BOOK | NO. | SURVEYED | PLOTTED | TEMPLATE | AREAS | AREAS CHECKED | BY | DATE

ORIGINAL SURVEY | NO. | SURVEYED | PLOTTED | TEMPLATE | AREAS | AREAS CHECKED | BY | DATE

PLOT DATE = 10/26/2006
FILE NAME = c:\projects\d902802\old13\zzrampeeb.dgn
PLOT SCALE = 10.0000 ' / IN.
USER NAME = levenderbs