CONTRACT NO. 98950

F.A. RTE.	SECTION	COUNTY	TOTAL SHEETS	SHEET NO.
*	**	WILLIAMSON	917	469

STA. 14+25.0000 TO STA. 14+25.0000

FED. ROAD DIST. NO. | ILLINOIS | FED. AID PROJECT

* I-57 & OLD IL 13 (FAU 9629)
** (X1-6-2)VB-2,(X1-6)HBX-2

FINAL SURVEY NOTE BOOK NO.

SURVEYED / DRAWN / TEMPLATE / AREAS / AREAS CHECKED

BY DATE

ORIGINAL SURVEY NOTE BOOK NO.

SURVEYED / DRAWN / TEMPLATE / AREAS / AREAS CHECKED

BY DATE

PLOT DATE = 10/26/2006
FILE NAME = c:\pro_mcts\PR02082\old3\zzrampeeplot.dgn
PLOT SCALE = 10.0000 ' / IN.
USER NAME = tsvendsbo

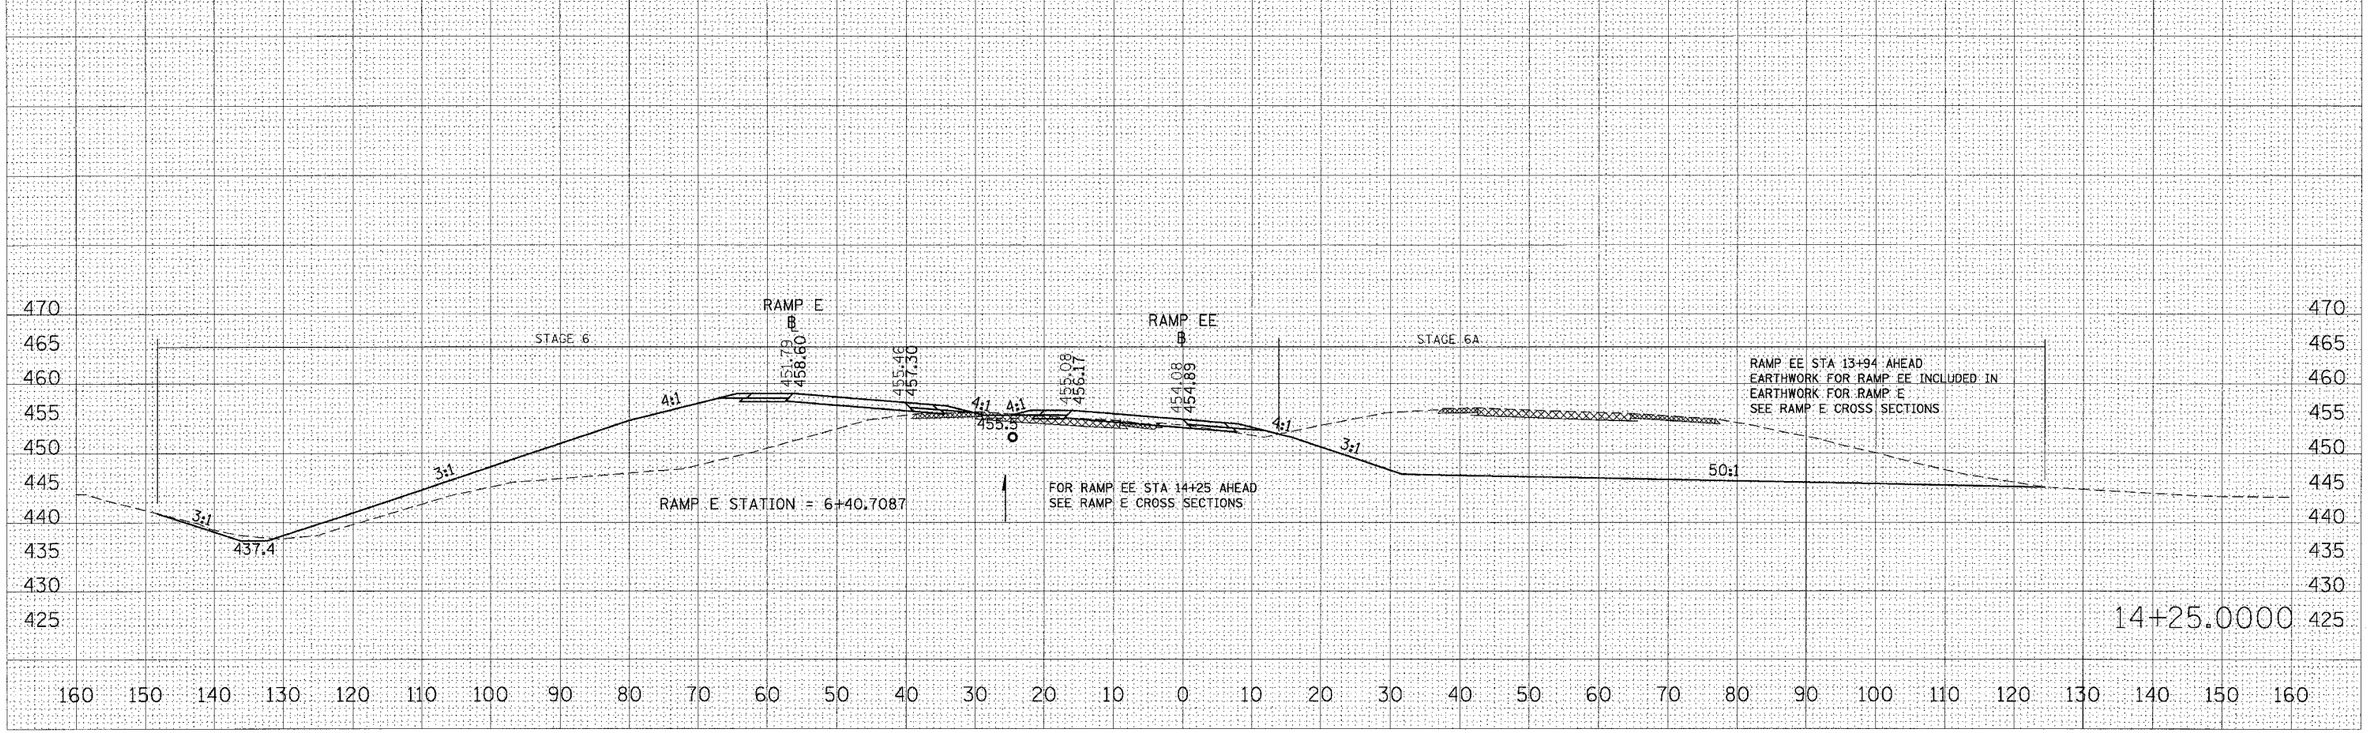

STA 14+25.0000 TO STA 14+25.0000 RAMP EE